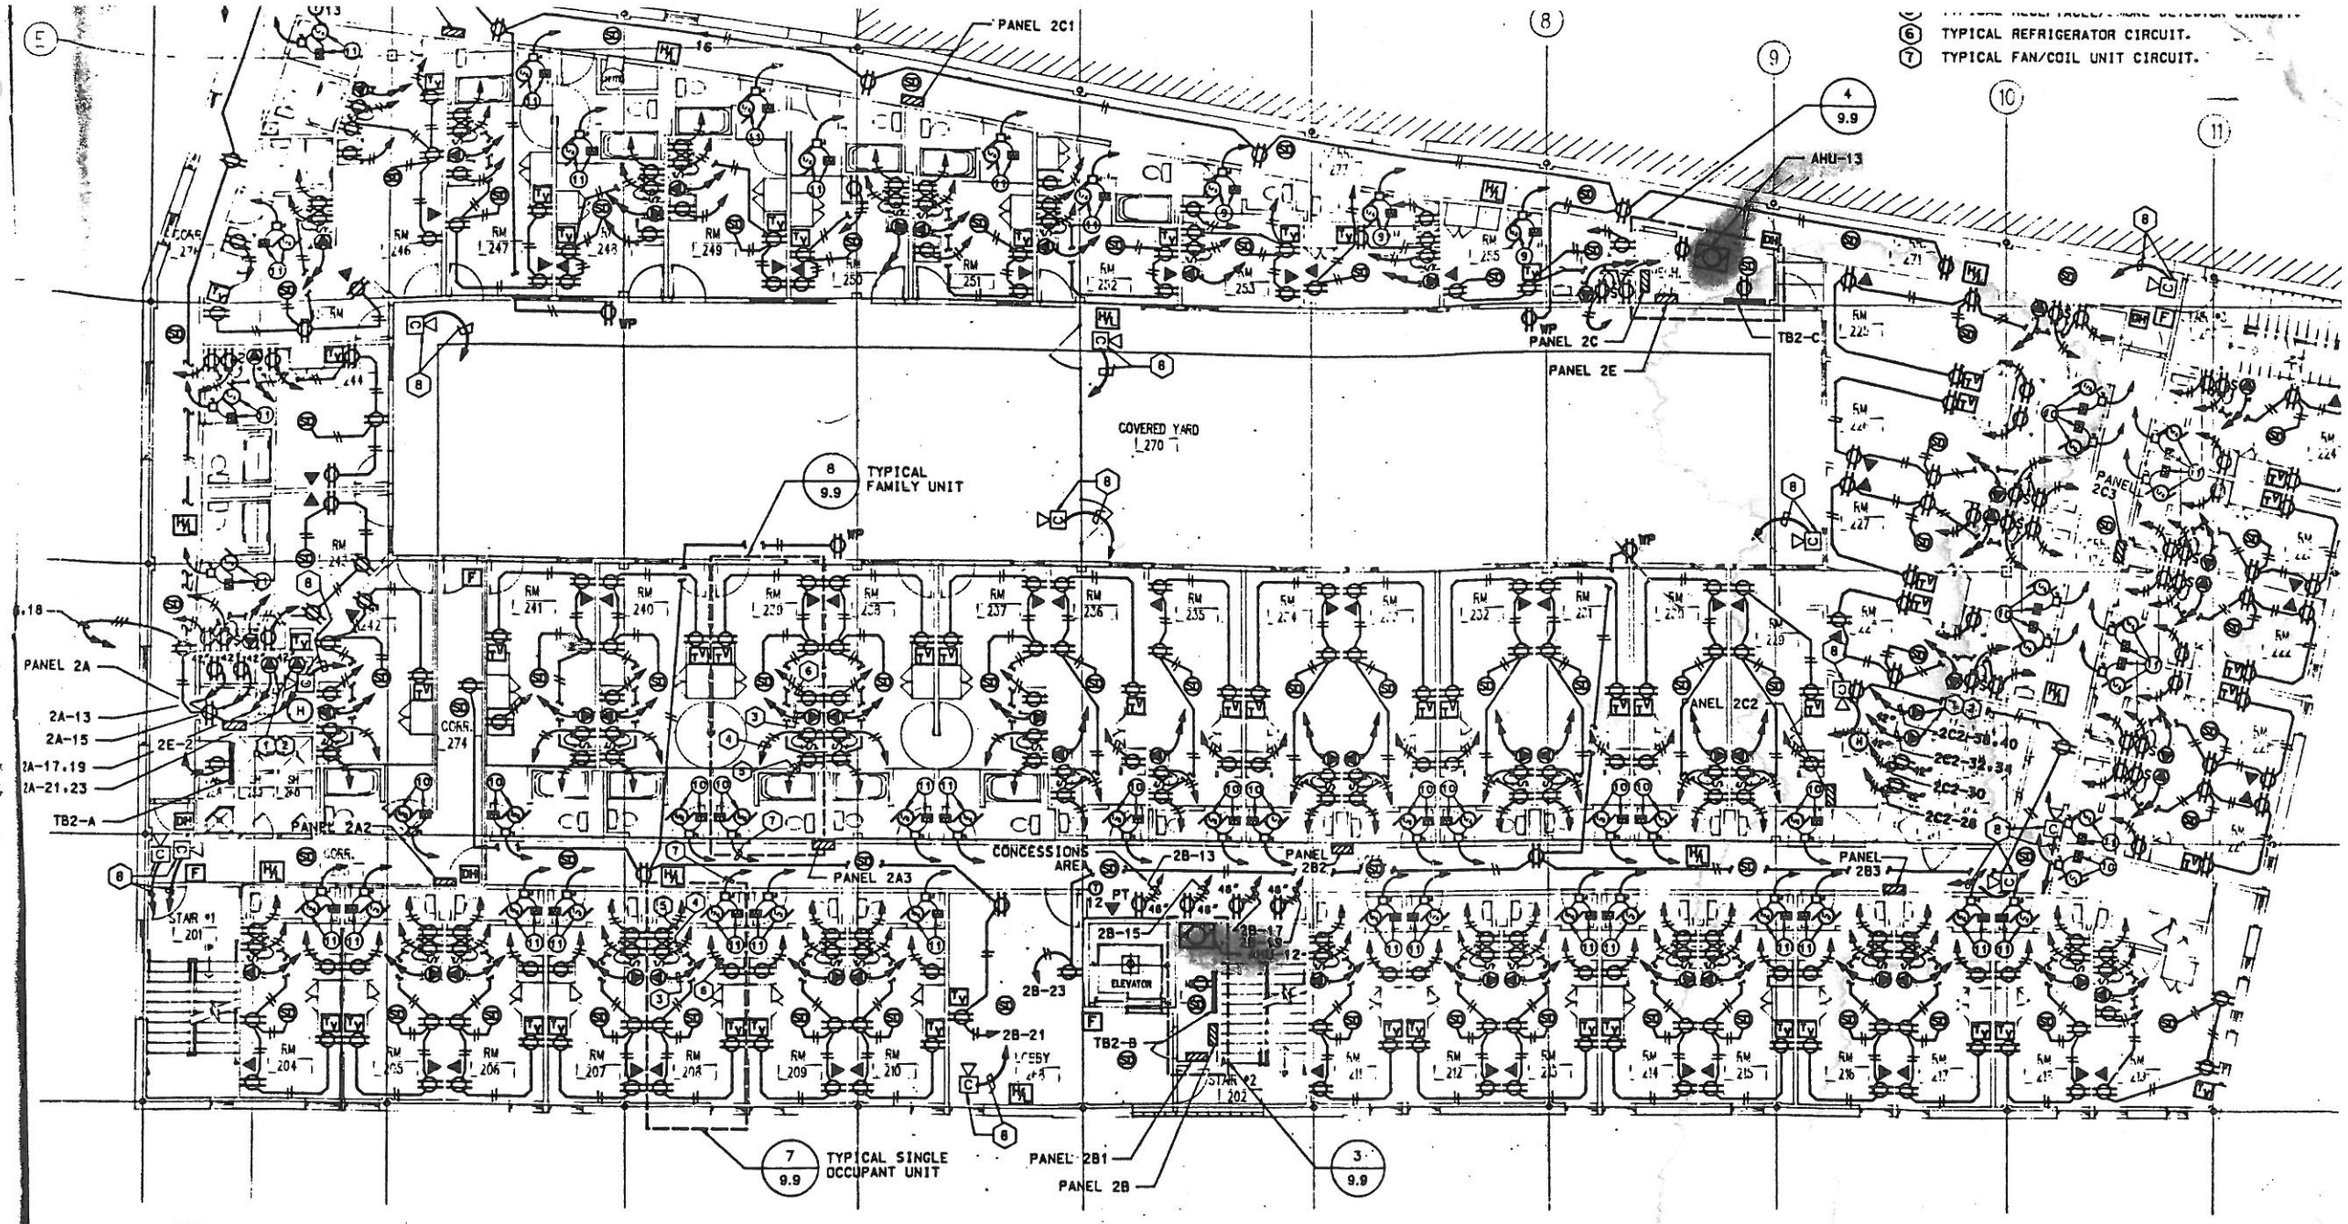

1/9.2 SECOND LEVEL ELECTRICAL POWER PLAN

SCALE: 1/8" = 1'-0"

CIRCUIT SCHEDULE

SINGLE OR FAMILY UNIT	COOK-TOP	DISPOSAL	RECEPTACLES/ SMOKE DETECTOR	REFRIGERATOR	FAN/COIL UNIT	SINGLE OR FAMILY UNIT	COOK-TOP	DISPOSAL	RECEPTACLES/ SMOKE DETECTOR	REFRIGERATOR	FAN/COIL UNIT	SINGLE OR FAMILY UNIT	COOK-TOP	DISPOSAL	RECEPTACLES/ SMOKE DETECTOR	REFRIGERAT
204	2A2-1,3	2A2-5	2A2-7	2A2-9	2A2-11	221	2C3-1,3	2C3-5	2C3-7	2C3-9	2C3-11	238	2A3-13,15	2A3-17	2A3-19	2A3-21
205	[illegible]	[illegible]	[illegible]	[illegible]	[illegible]	222	2C3-13,15	2C3-17	2C3-19	2C3-21	2C3-23	239	2A3-25,27	2A3-29	2A3-31	2A3-33

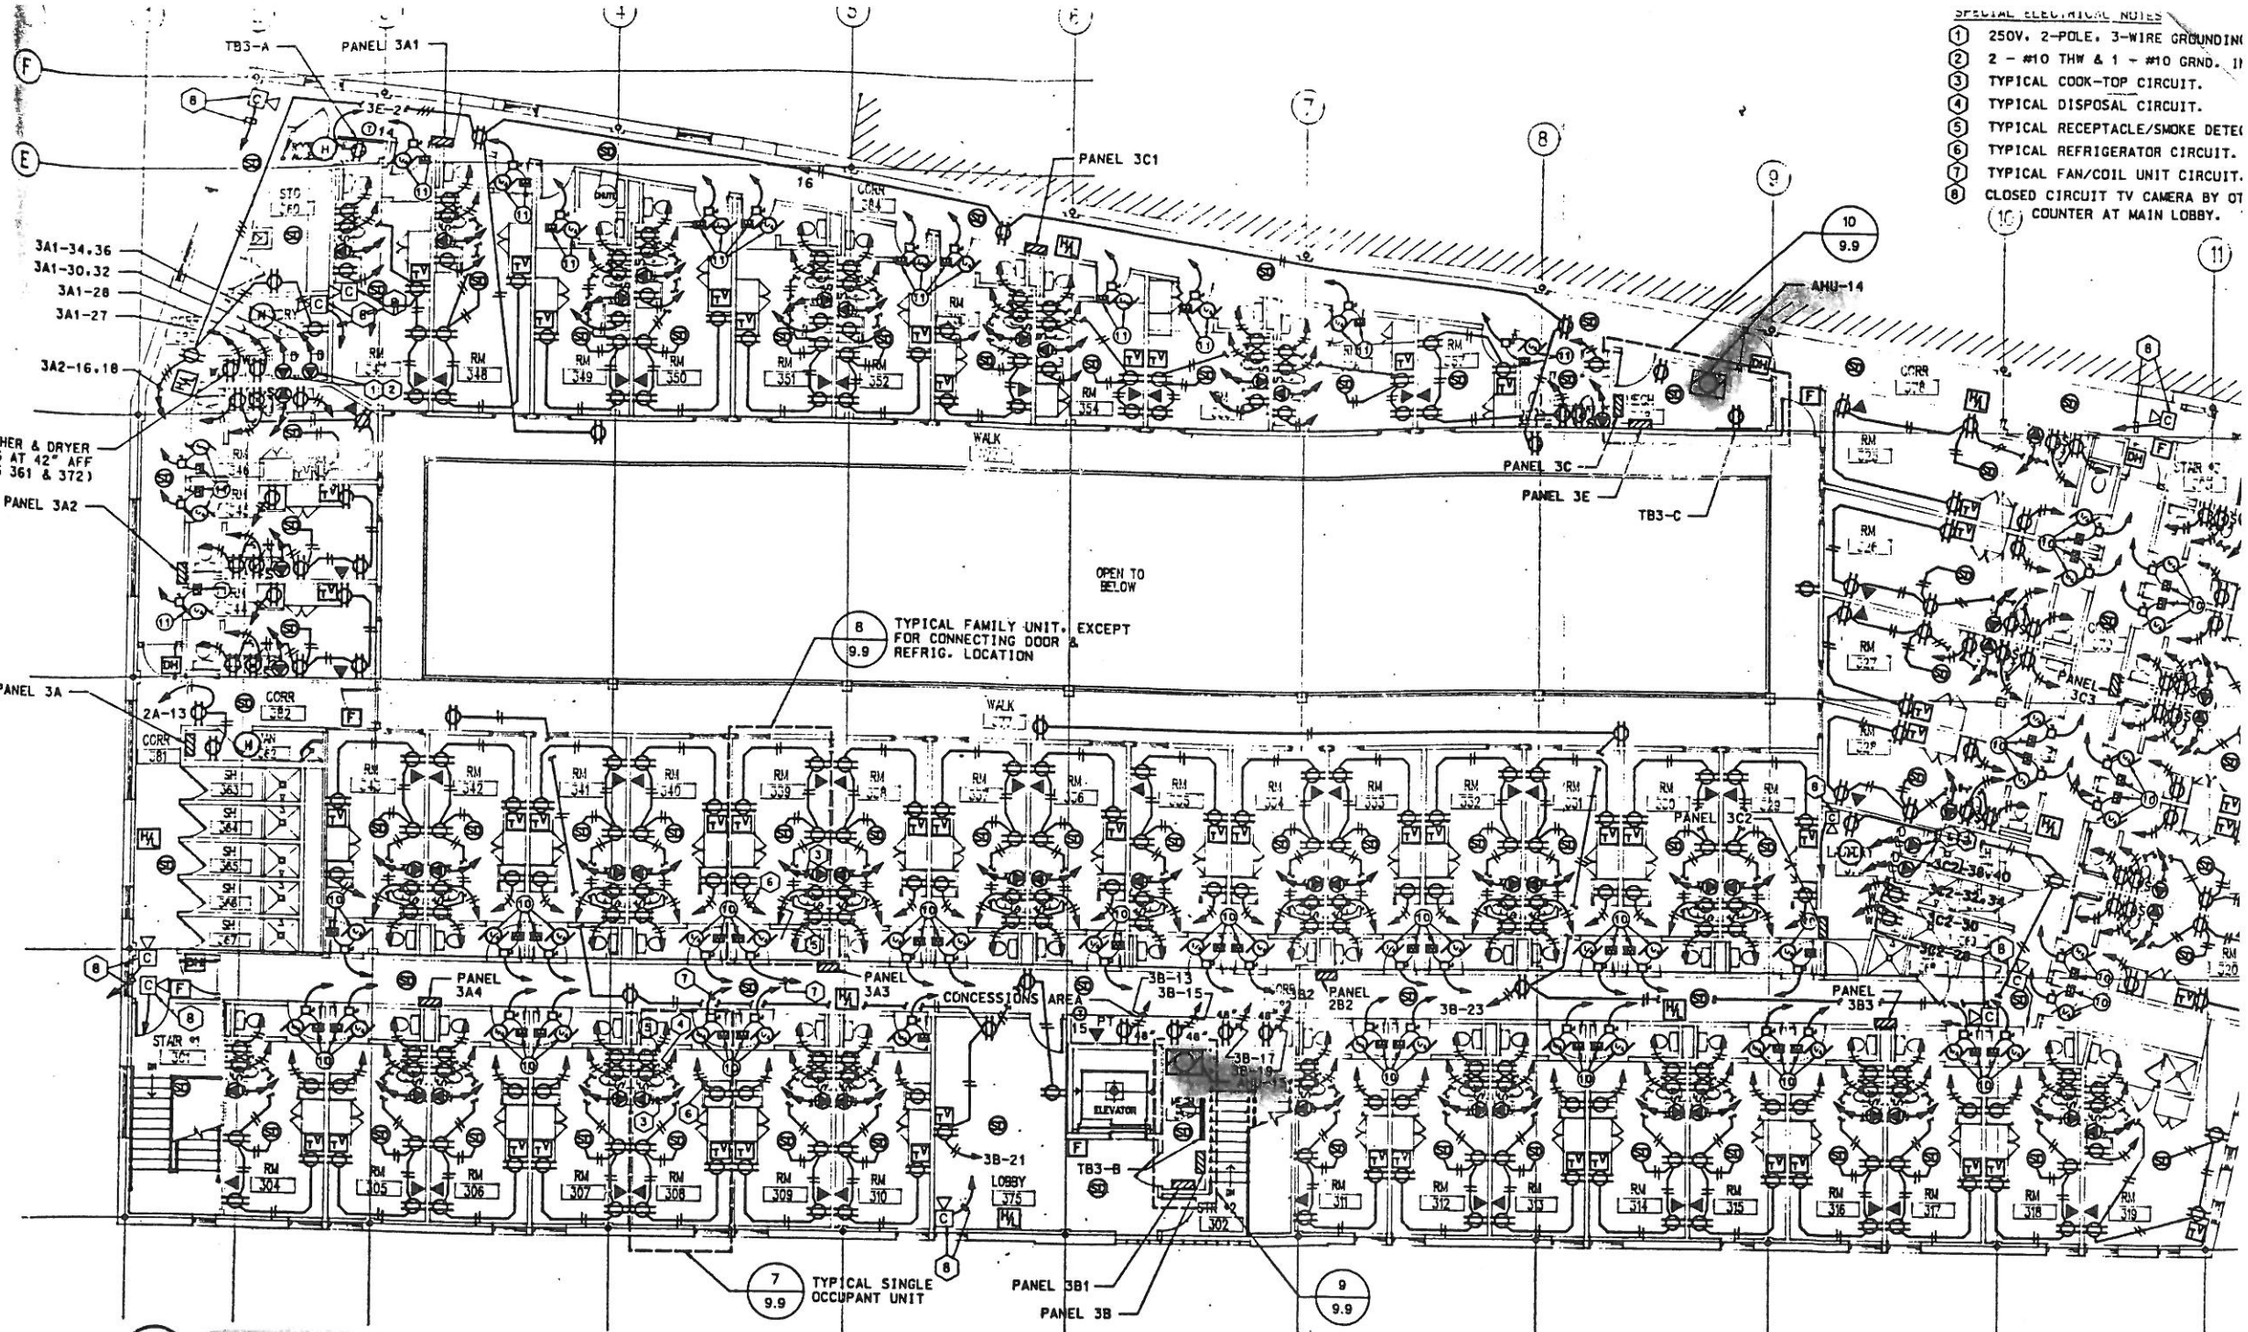

SPECIAL ELECTRICAL NOTES

1. 250V, 2-POLE, 3-WIRE GROUNDING
2. 2 - #10 THW & 1 - #10 GRND. IN
3. TYPICAL COOK-TOP CIRCUIT.
4. TYPICAL DISPOSAL CIRCUIT.
5. TYPICAL RECEPTACLE/SMOKE DETEC
6. TYPICAL REFRIGERATOR CIRCUIT.
7. TYPICAL FAN/COIL UNIT CIRCUIT.
8. CLOSED CIRCUIT TV CAMERA BY OT COUNTER AT MAIN LOBBY.

1 / 9.3 THIRD LEVEL ELECTRICAL POWER PLAN SCALE: 1/8" = 1'-0"

CIRCUIT SCHEDULE