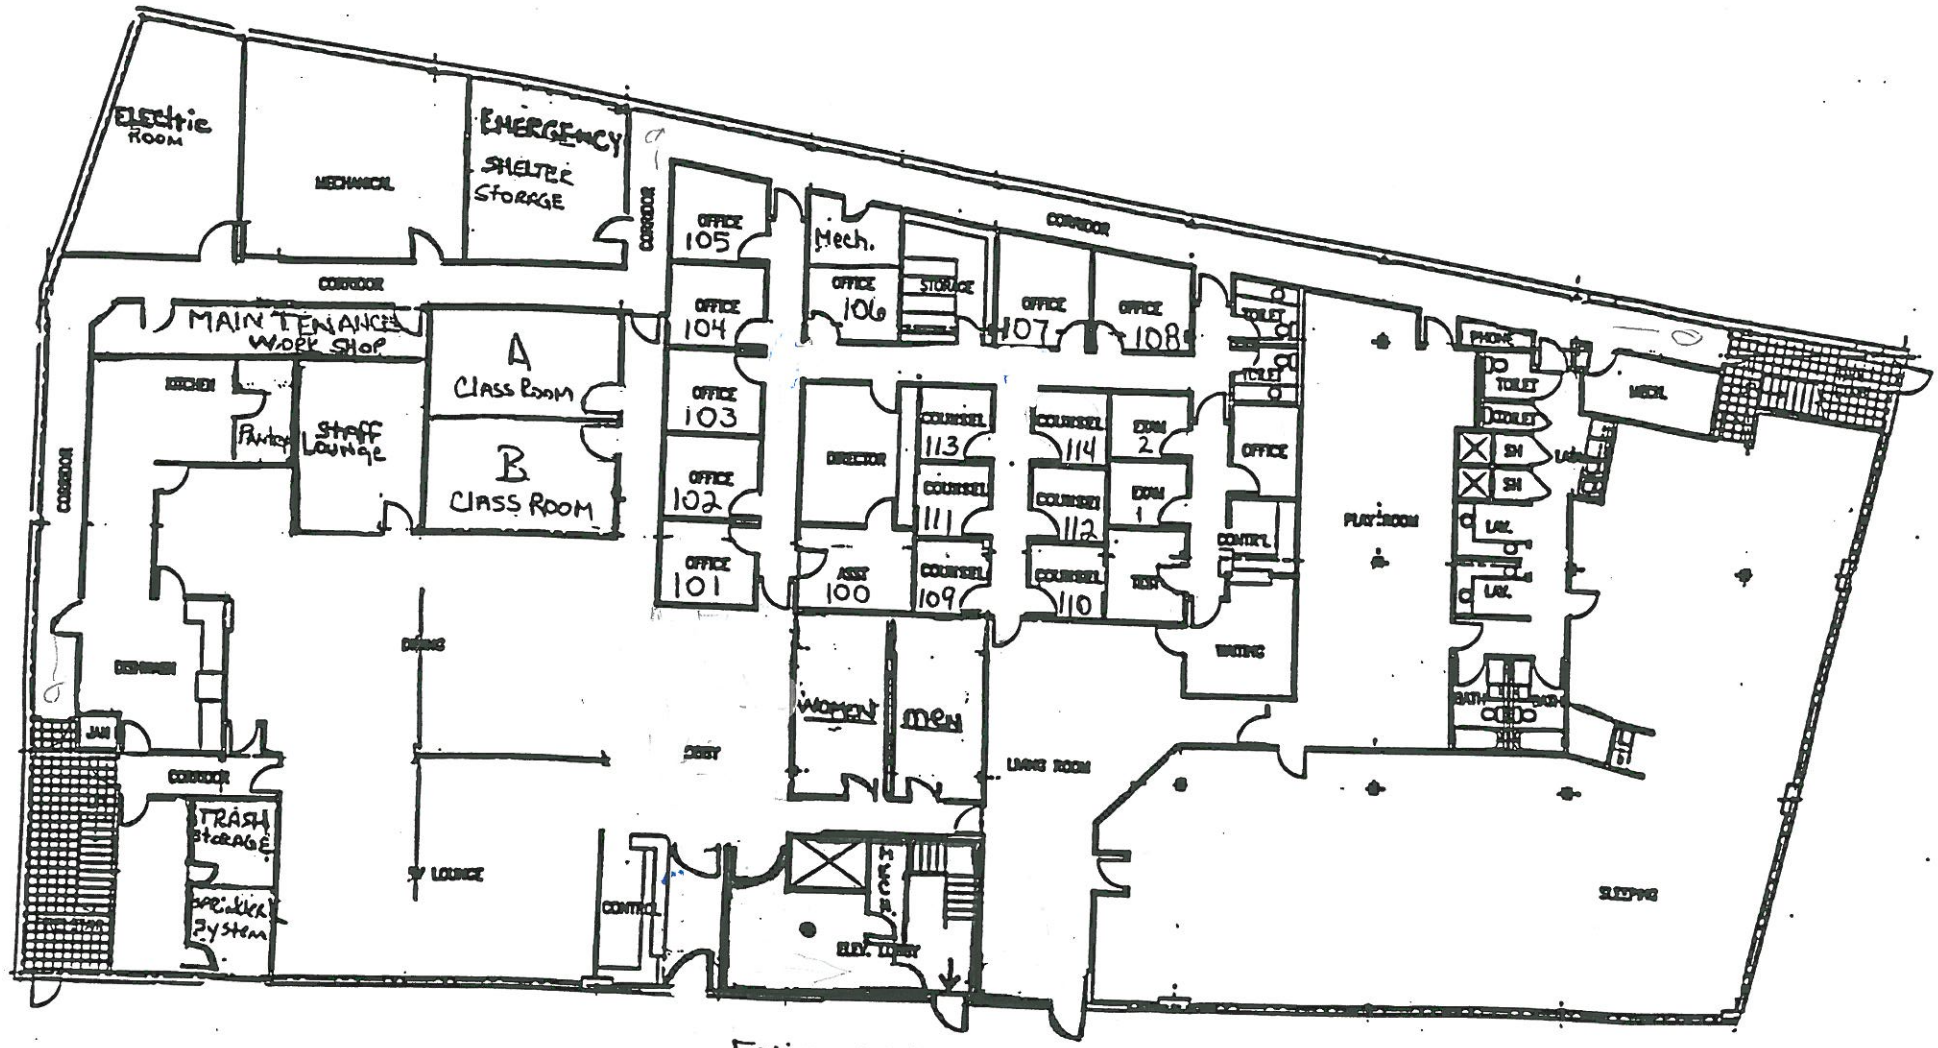

EXIT B(1) = DWYER ST.

FLOOR PLAN - LEVEL ONE

● = EVACUATION Appointees

SCALE: 1/8 = 1'-0

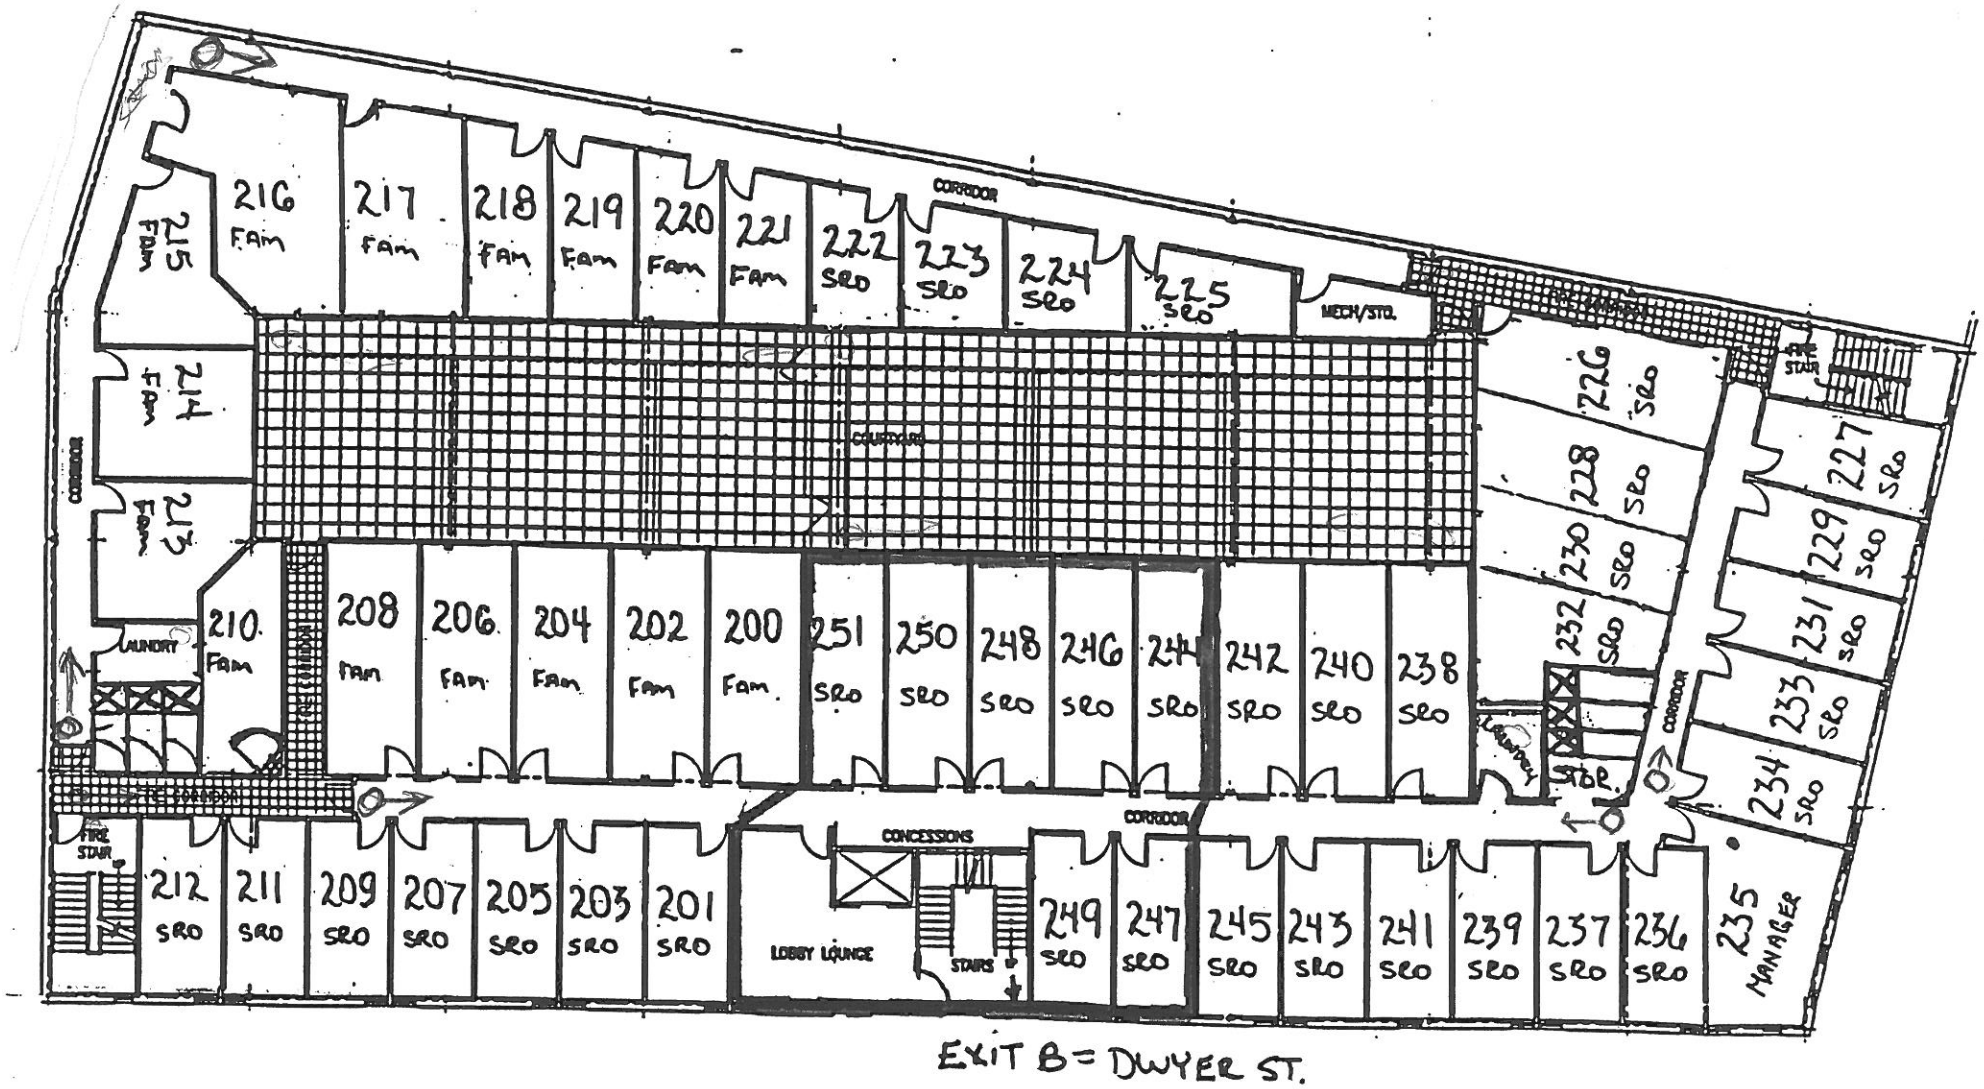

EXIT B = DWYER ST.

FLOOR PLAN - LEVEL TWO

SCALE: 1/8 = 1'-0"

● = EVACUATION Appointees

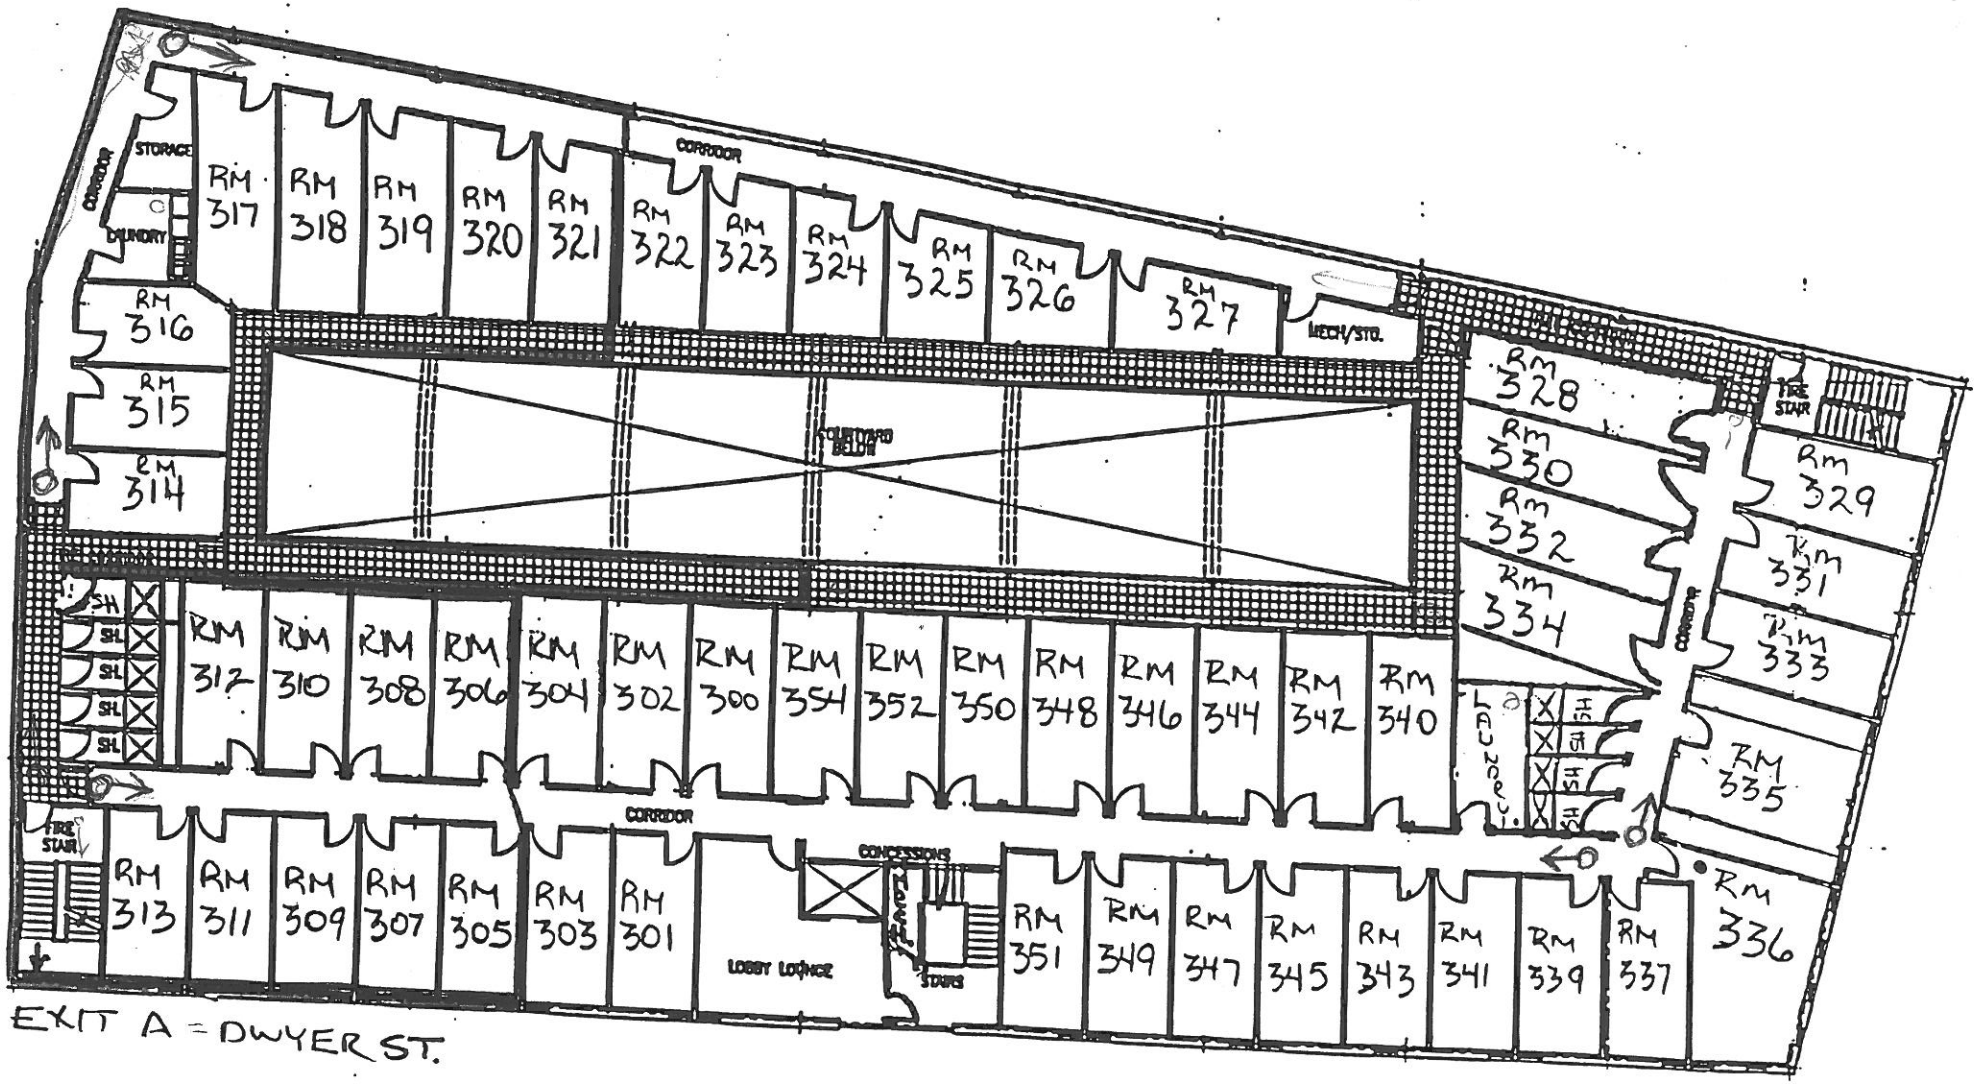

EXIT A = DWYER ST.

FLOOR PLAN – LEVEL THREE

SCALE 1/8 = 1'-0

● = EVACUATION Appointees