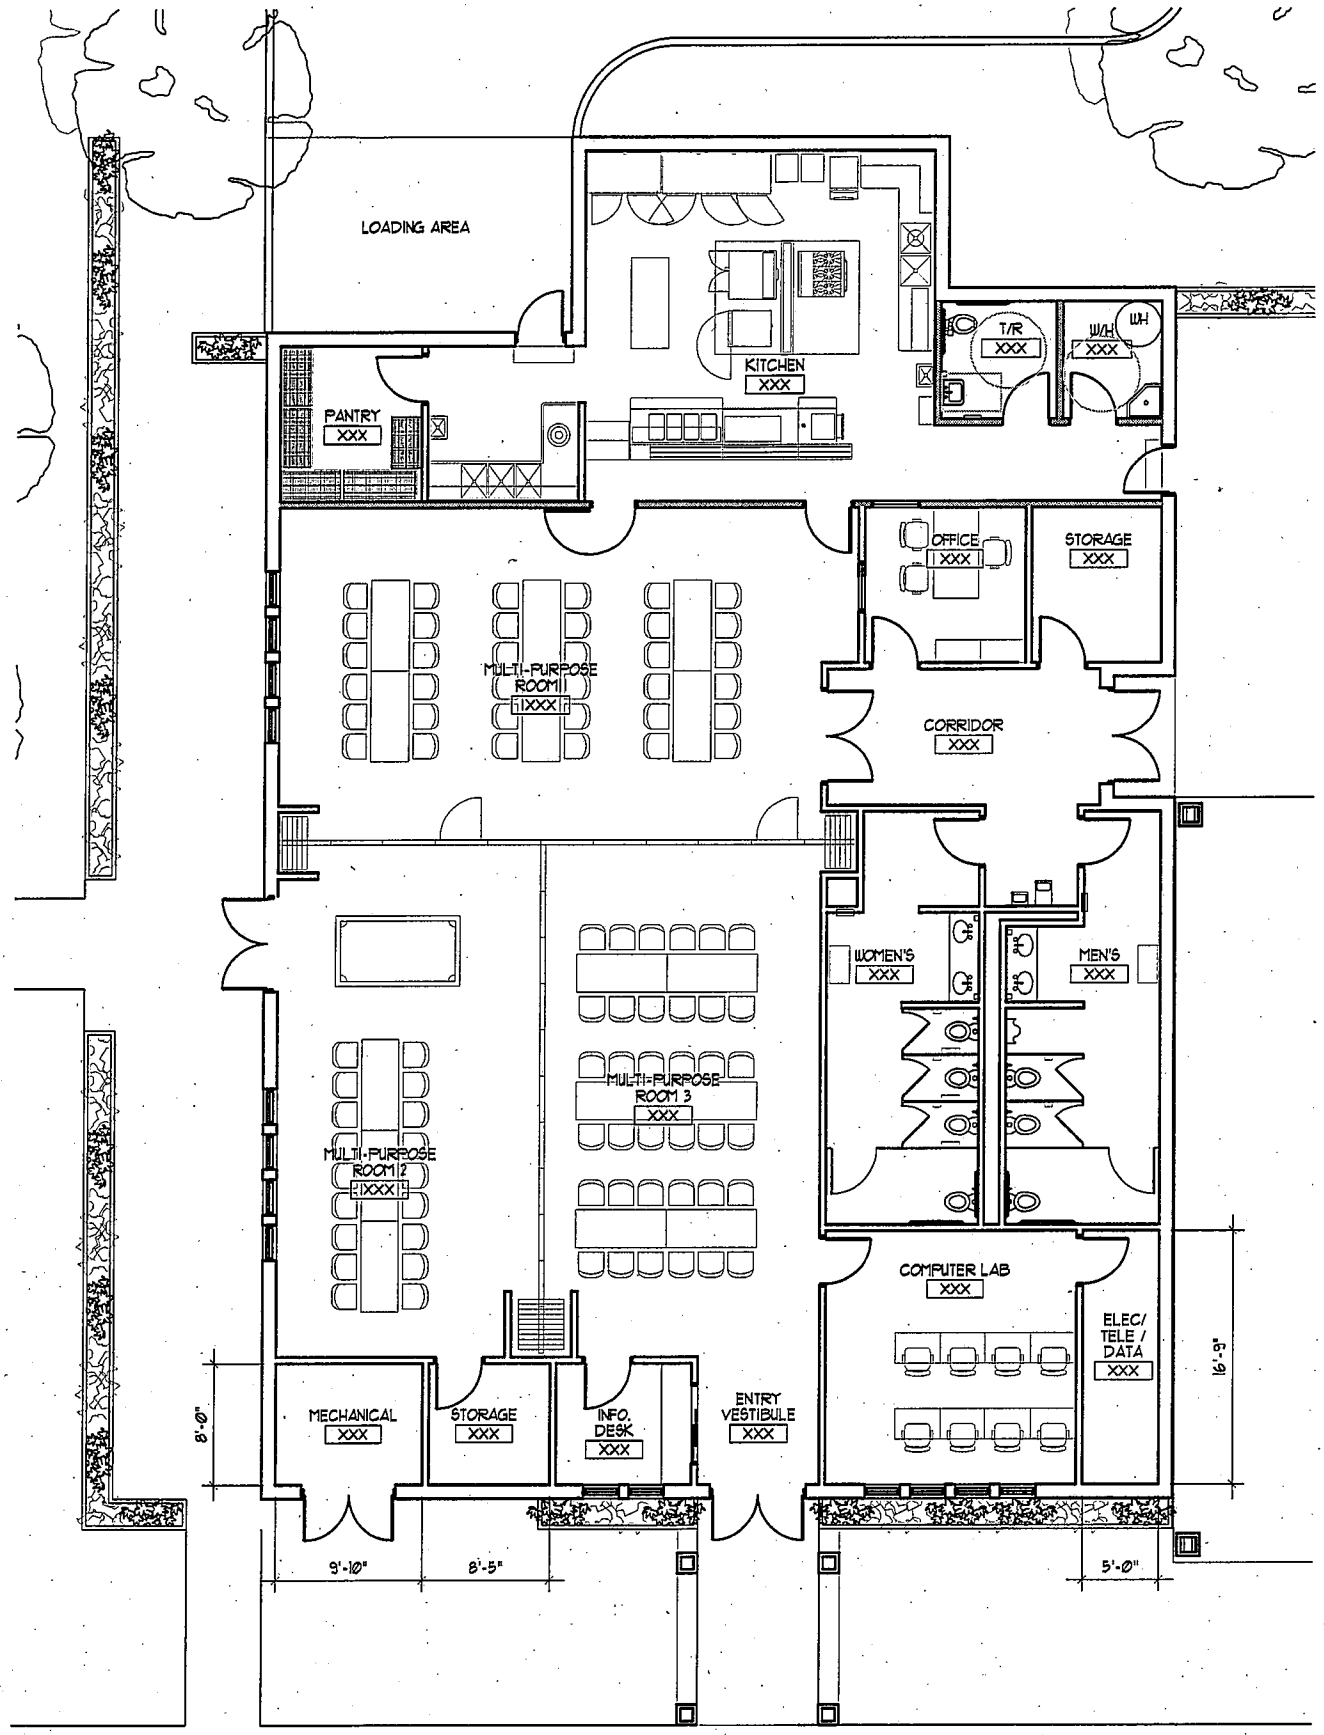
LOADING AREA
KITCHEN
XXX
T/R
XXX
W/H
XXX
W.H.
PANTRY
XXX
OFFICE
XXX
STORAGE
XXX
MULTI-PURPOSE ROOM 1
XXX
CORRIDOR
XXX
WOMEN'S
XXX
MEN'S
XXX
MULTI-PURPOSE ROOM 3
XXX
MULTI-PURPOSE ROOM 2
XXX
COMPUTER LAB
XXX
ELEC/ TELE / DATA
XXX
MECHANICAL
XXX
STORAGE
XXX
INFO. DESK
XXX
ENTRY VESTIBULE
XXX
8'-0"
16'-9"
9'-10"
8'-5"
5'-0"