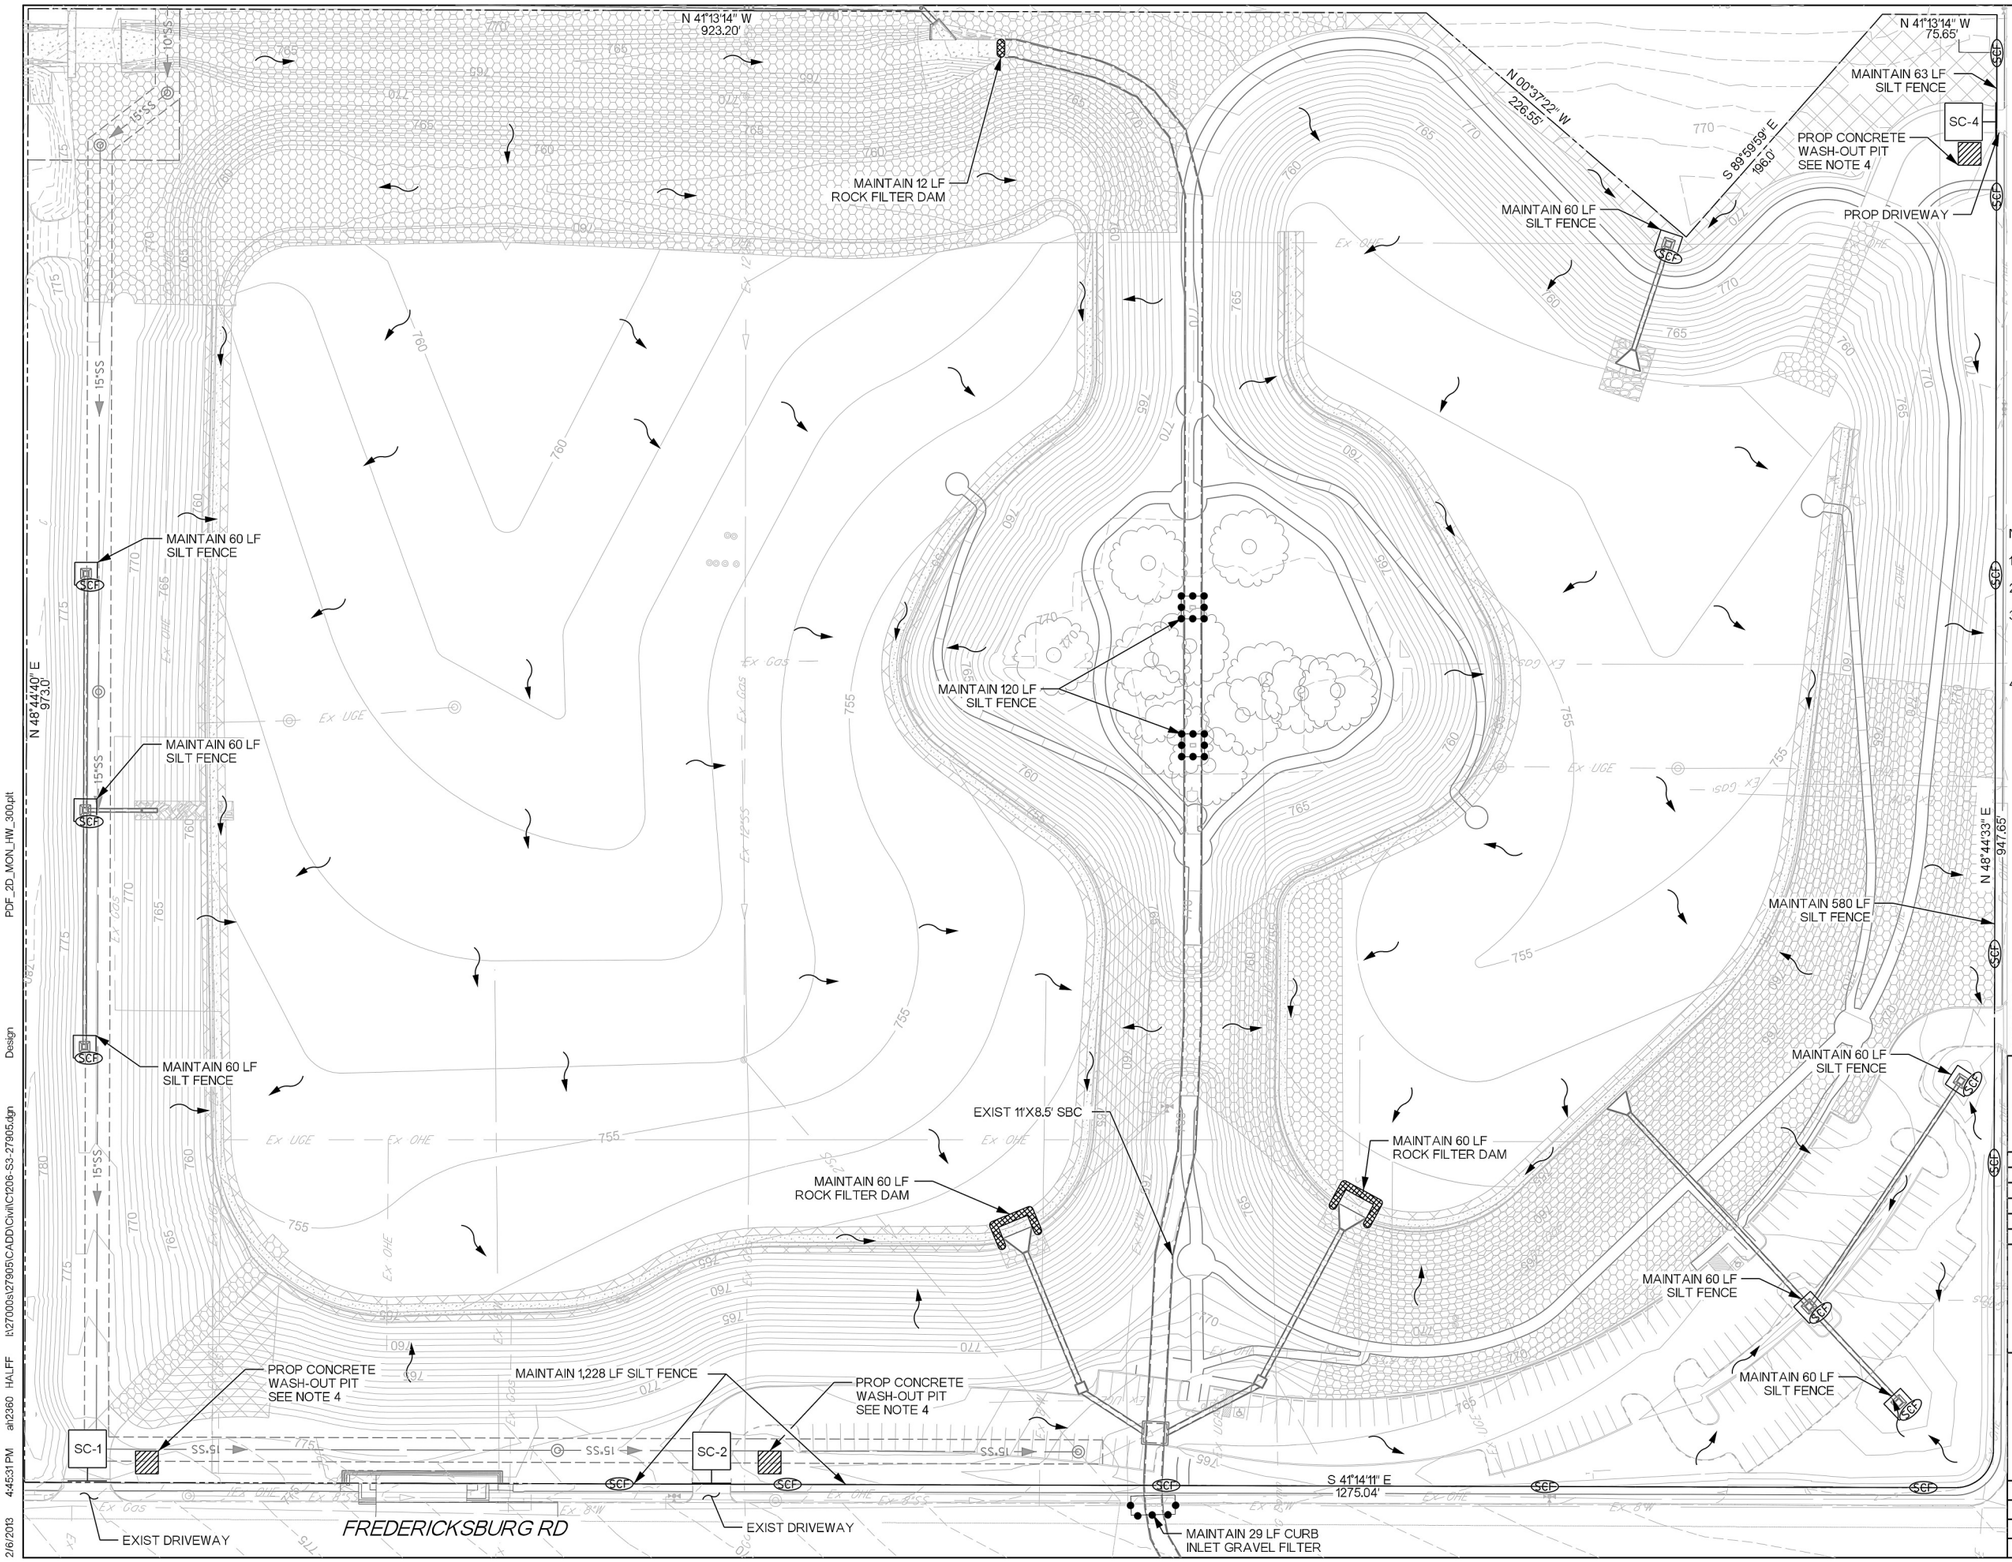

0' 50' 100'

1" = 100'

LEGEND:

- PROPERTY LINE
- 669 EXIST CONTOUR
- 625 PROP CONTOUR
- SCF TEMPORARY SILT FENCE AS NEEDED
- SC STABILIZED CONSTRUCTION ENTRANCE TYPE 1
- TEMPORARY ROCK FILTER DAMS TYPE 3
- GRAVEL FILTER
- FLOW DIRECTION
- CONCRETE WASH-OUT PIT

NOTES:

1. REFER TO SHEET C3.03 FOR CONSTRUCTION SEQUENCE.
2. REFER TO SHEET C12.03 FOR SWPPP NOTES.
3. CONSTRUCTION ENTRANCES SC-2 AND SC-3 ARE THE ONLY APPROVED INGRESS/EGRESS LOCATIONS FOR HAUL ROUTES, REFER TO SHEET C11.01 FOR ADDITIONAL HAUL ROUTE INFORMATION.
4. CONTRACTOR SHALL VERIFY THE LOCATION OF THE CONCRETE WASH-OUT PIT WITH THE BEXAR COUNTY INSPECTOR. CONTRACTOR SHALL CLEAN THE CONCRETE WASH-OUT PIT ONCE CONSTRUCTION IS FINISHED.

STATE OF TEXAS
RONALD J. BRANYON
101950
REGISTERED PROFESSIONAL ENGINEER
2/7/2013

THE SEAL APPEARING ON THIS DOCUMENT WAS AUTHORIZED BY HALFF ASSOCIATES, INC., PE# 101950 ON 02-07-2013. ALTERATION OF A SEALED DOCUMENT WITHOUT PROPER NOTIFICATION TO THE RESPONSIBLE ENGINEER IS AN OFFENSE UNDER THE TEXAS ENGINEERING PRACTICE ACT. THE RECORD COPY OF THIS DRAWING IS ON FILE AT THE OFFICES OF HALFF ASSOCIATES, INC. 300 EAST SONTERRA, BLVD, SUITE 230, SAN ANTONIO, TEXAS 78258. TBPE FIRM #F-312

BEXAR COUNTY
FLOOD CONTROL DIVISION

NO	DATE	DESCRIPTION	DWG	CHK

REVISIONS

LADDIE PLACE PHASE III RSWF - SA-2

STORM WATER POLLUTION PREVENTION PLAN - PHASE IV

HALFF
300 EAST SONTERRA BLVD., SUITE 230
SAN ANTONIO, TEXAS 78258-3991
TEL (210) 798-1895
FAX (210) 798-1896
TBPE FIRM REGISTRATION #312

DGN: HIL & JR		SHEET NO.	C12.06
CHK DGN: RJB			
DWG:	STATE	COUNTY	
CHK DWG:	TEXAS	BEXAR	6 OF 9

PDF_2D_MON_HW_300.plt
Design
I:\27000s\27905\CADD\Civil\C1206-S3-27905.dgn
ahl2360 HALFF
4:45:31 PM
2/6/2013