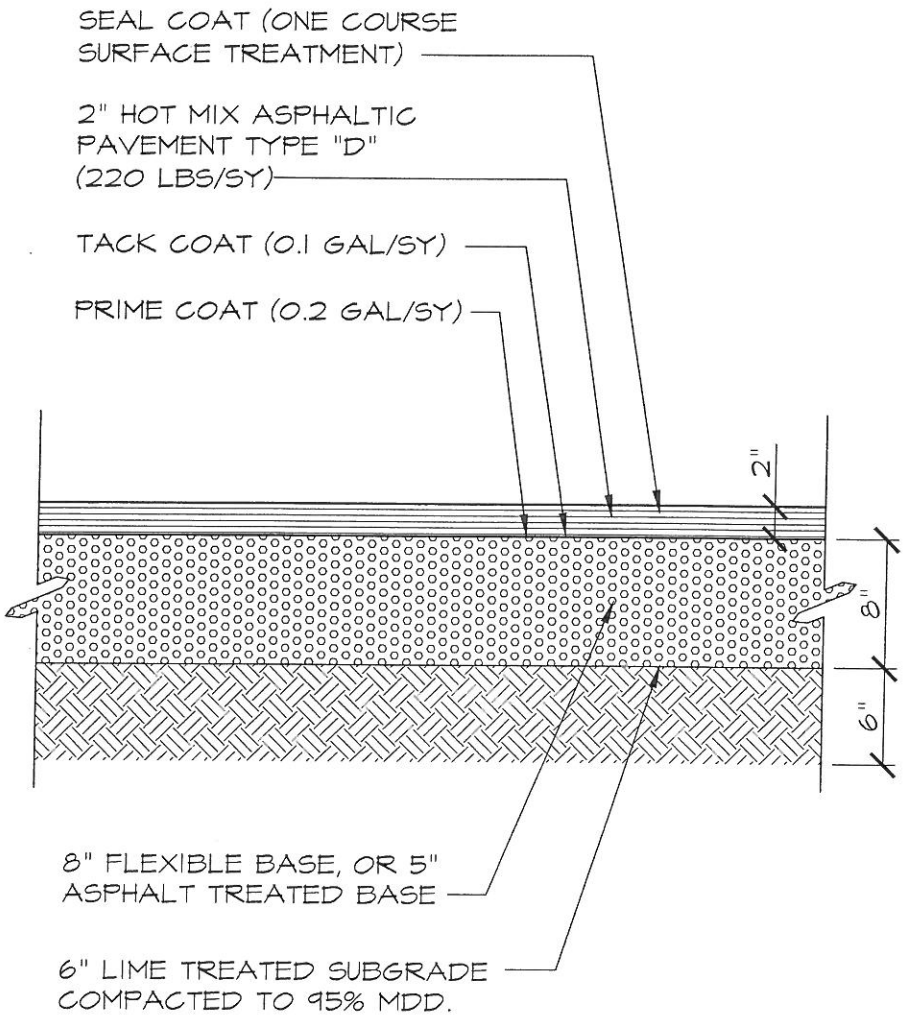

San Antonio Parks and Recreation Department

2" LIGHT DUTY HOT MIX ASPHALTIC PAVEMENT

SCALE: 1" = 1'-0"	DRAWN BY:	REVISED:
DATE:	APPROVED BY:	DRAWING #: C-10

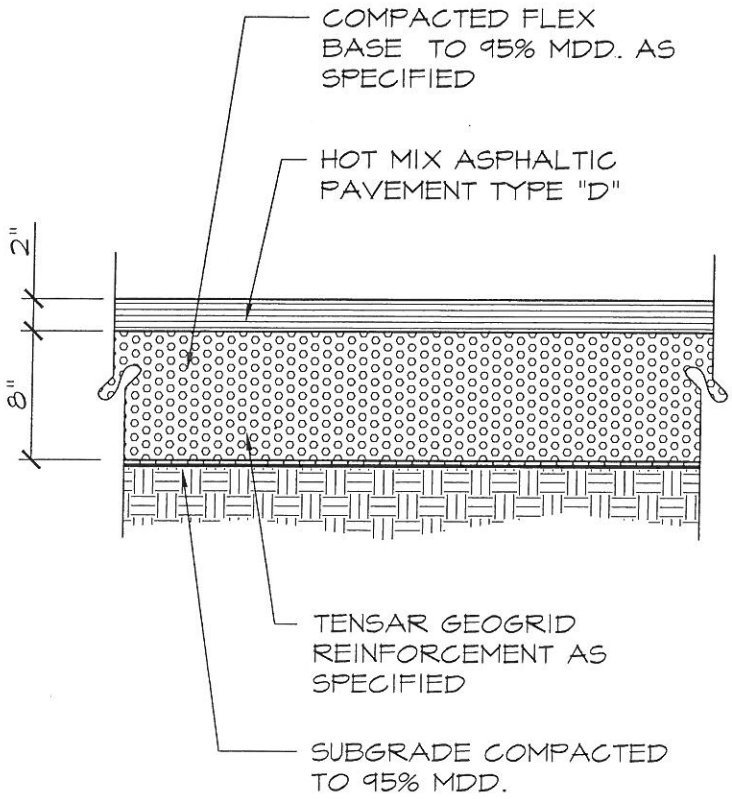

*NOTE: 1. DESIGNER TO CONFIRM IF GEOGRID OR OTHER REINFORCEMENT MEANS FOR ASPHALT PAVING IS REQUIRED PER SITE CONDITIONS

2. PAVING FINISH TO BE DETERMINED & NOTED BY DESIGNER

San Antonio Parks and Recreation Department

TYPICAL ASPHALT PAVEMENT

SCALE: 1" = 1'-0"	DRAWN BY:	REVISED:
DATE:	APPROVED BY:	DRAWING #: C-11

NOTES:

1. TO GAIN MAXIMUM EFFECT, SPEED HUMPS MUST BE CONSTRUCTED AT THE FULL 3" IN HEIGHT. CONTRACTORS MUST NOT EXCEED THE HEIGHT BASED ON CONSIDERATIONS FOR SAFETY AND EFFECTIVENESS. ANY SPEED HUMPS CONSTRUCTED OVER THE ESTABLISHED MAXIMUM HEIGHT OF 3" MUST BE CORRECTED AT THE CONTRACTOR'S EXPENSE.

2. CROSS-SECTION SHOWS APPROXIMATE ELEVATIONS FOR THE 3" MAXIMUM ALLOWABLE SPEED HUMP, WITHIN 0.5" TOLERANCE, NOT TO EXCEED 3".

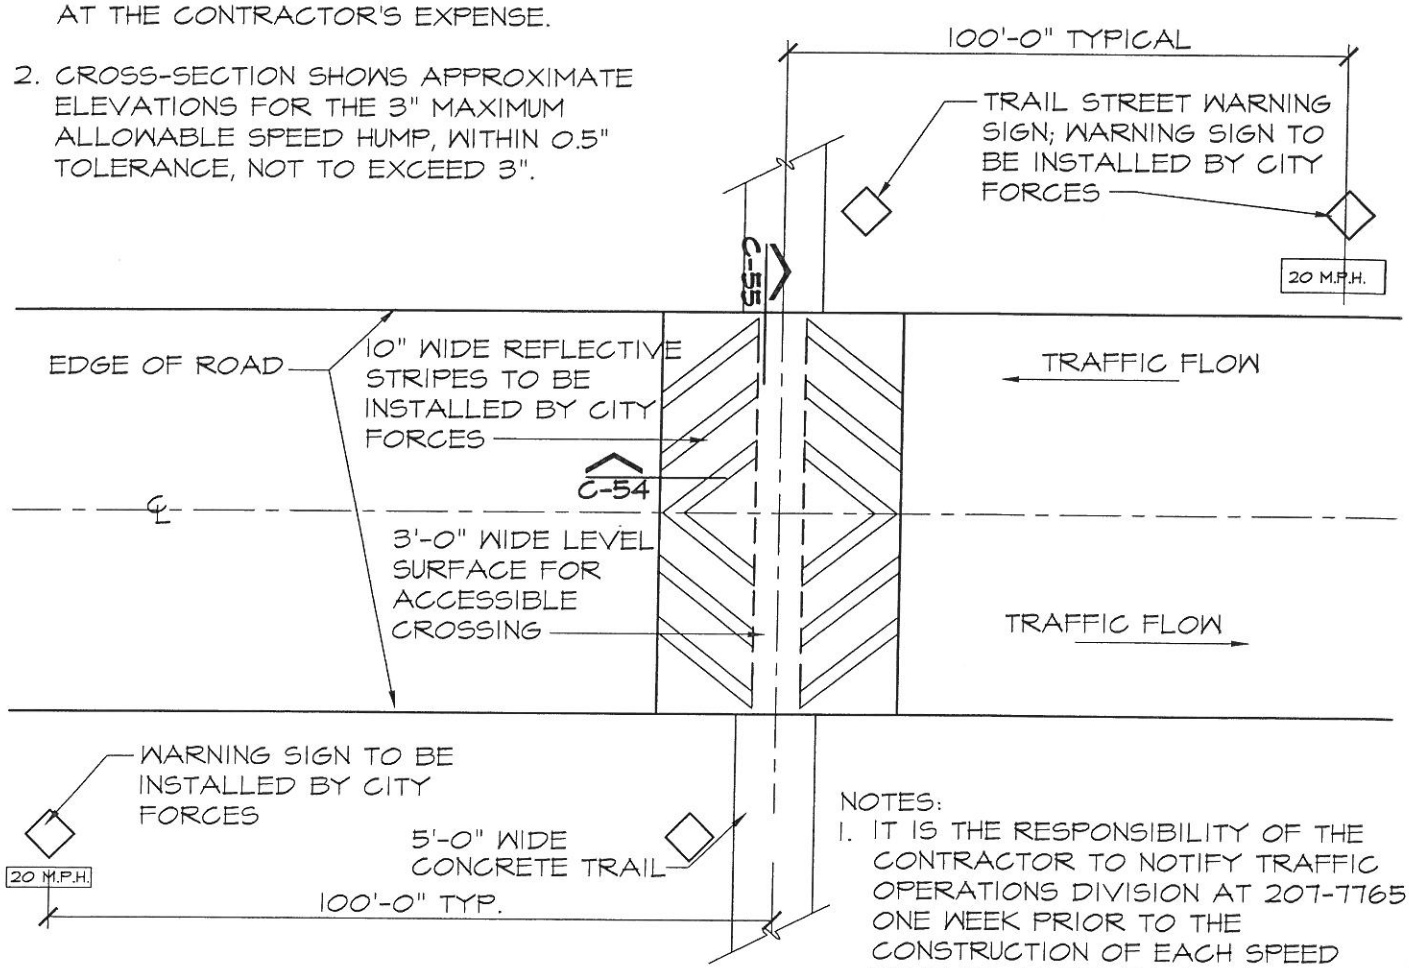

NOTES:

1. IT IS THE RESPONSIBILITY OF THE CONTRACTOR TO NOTIFY TRAFFIC OPERATIONS DIVISION AT 207-7765 ONE WEEK PRIOR TO THE CONSTRUCTION OF EACH SPEED HUMP TO COORDINATE THE INSTALLTION OF SIGNS AND STRIPING.

2. IT IS THE RESPONSIBILITY OF THE CONTRACTOR TO NOTIFY STREET MAINTENTANCE DISPATCHER OF THE STREETS AND DRAINAGE DIVISION AT 359-1110 TO SCHEDULE THE INSPECTION OF THE SPEED HUMPS.

San Antonio Parks and Recreation Department

TYPICAL SPEED HUMP PLAN

SCALE: NOT TO SCALE	DRAWN BY:	REVISED:
DATE:	APPROVED BY:	DRAWING #: C-53

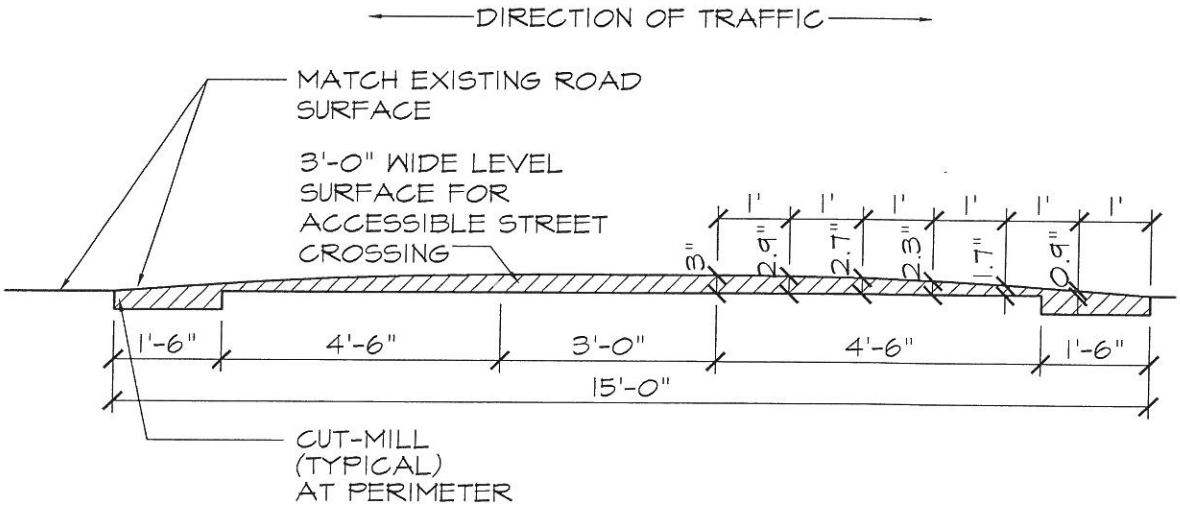

San Antonio Parks and Recreation Department

TYPICAL SPEED HUMP PARABOLIC CROWN DETAIL

SCALE: 3/8" = 1'-0"	DRAWN BY:	REVISED:
DATE:	APPROVED BY:	DRAWING #: C-54

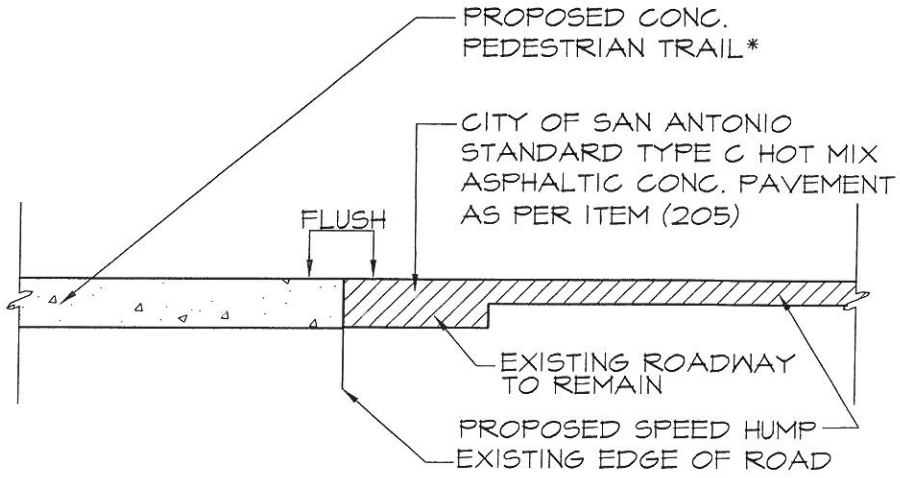

* DESIGN TO COORDINATE W/ TRAIL SURFACE MATERIAL TYPE AS APPLICABLE

San Antonio Parks and Recreation Department

TYPICAL SPEED HUMP EDGE DETAIL

SCALE: 1/2" = 1'-0"	DRAWN BY:	REVISED:
DATE:	APPROVED BY:	DRAWING #: C-55

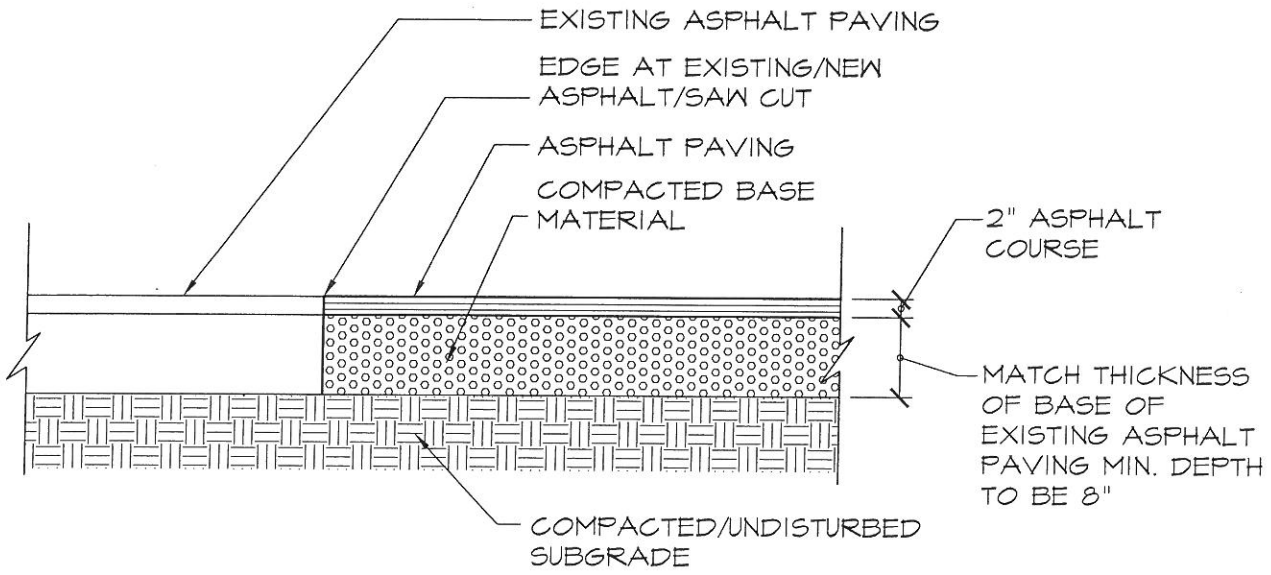

San Antonio Parks and Recreation Department

ASPHALT PATCH

SCALE: 3/4" = 1'-0"	DRAWN BY:	REVISED:
DATE:	APPROVED BY:	DRAWING #: C-58

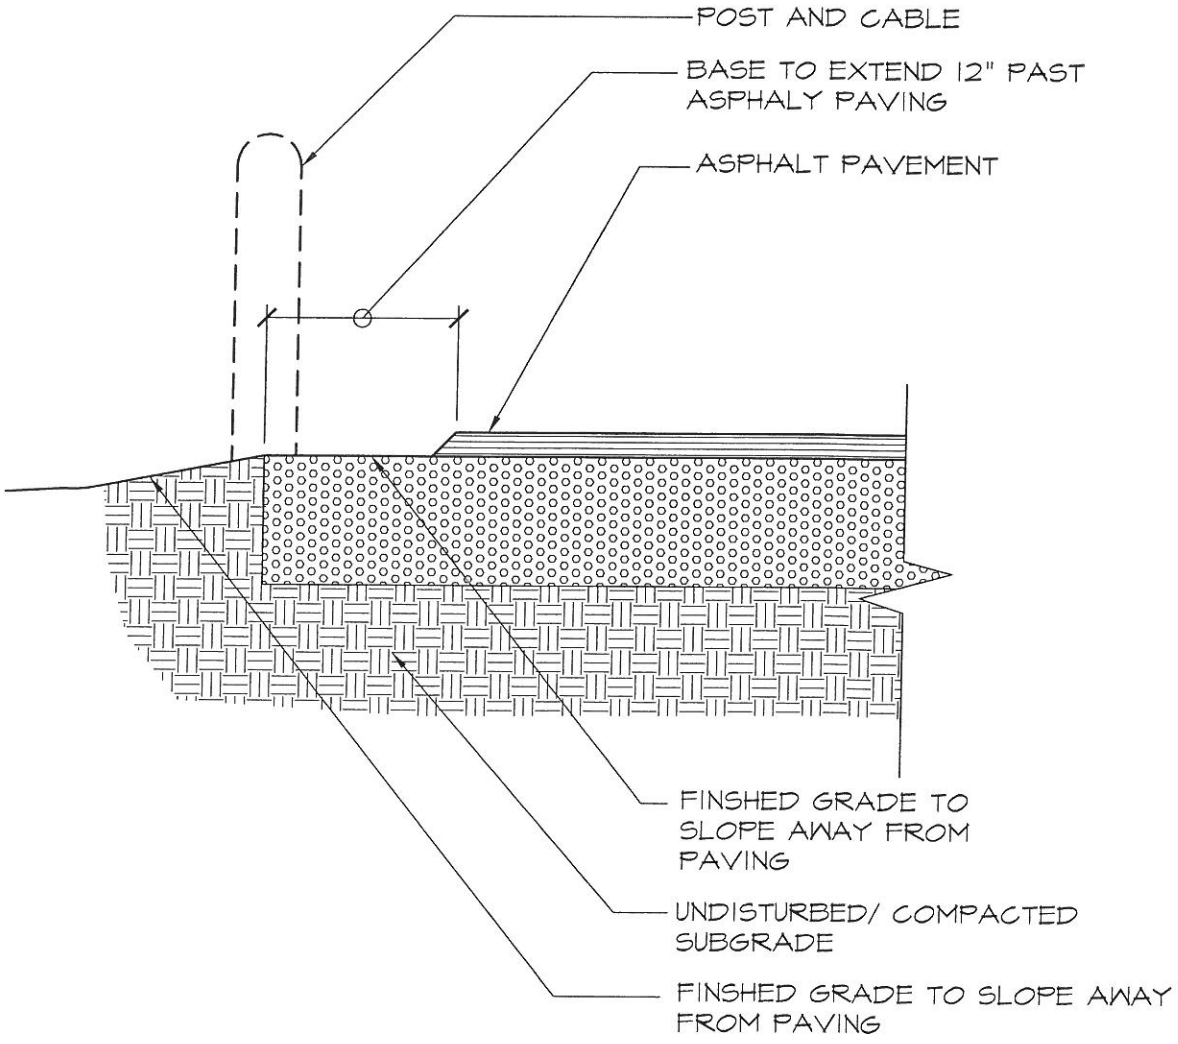

NOTE: HYDROMULCH SEED ALL GROUND AREAS DISTURBED BY CONSTRUCTION.

San Antonio Parks and Recreation Department

ASPHALT PARKING LOT

SCALE: 1" = 1'-0"	DRAWN BY:	REVISED:
DATE:	APPROVED BY:	DRAWING #: C-18

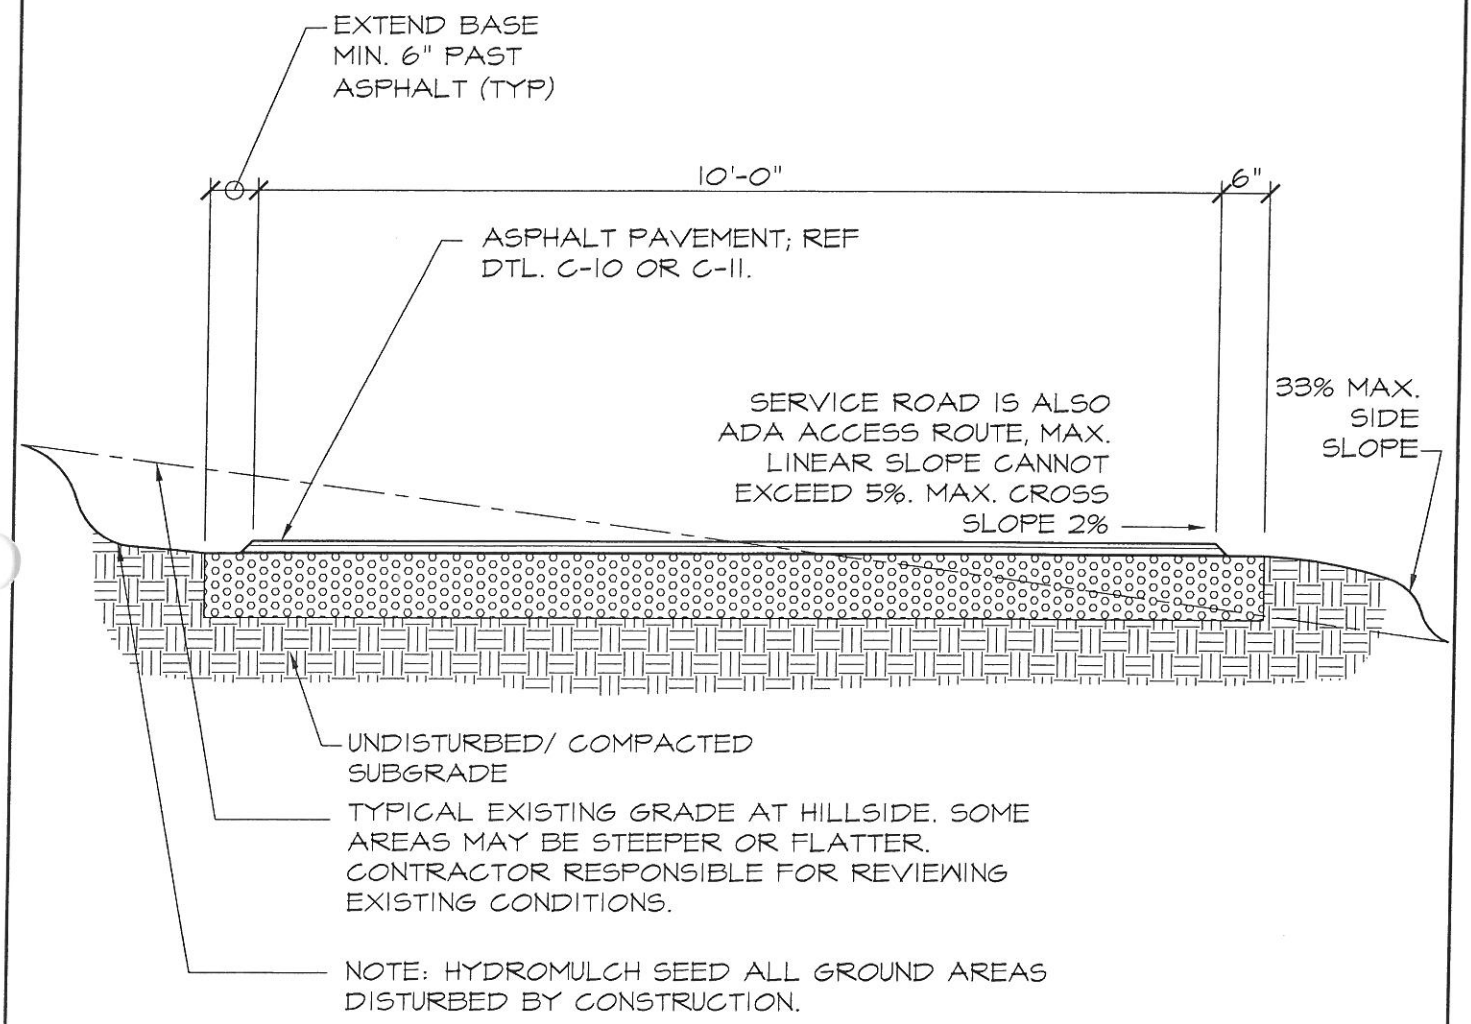

San Antonio Parks and Recreation Department

ASPHALT SERVICE ROAD

SCALE: 1/2" = 1'-0"	DRAWN BY:	REVISED:
DATE:	APPROVED BY:	DRAWING #: C-19

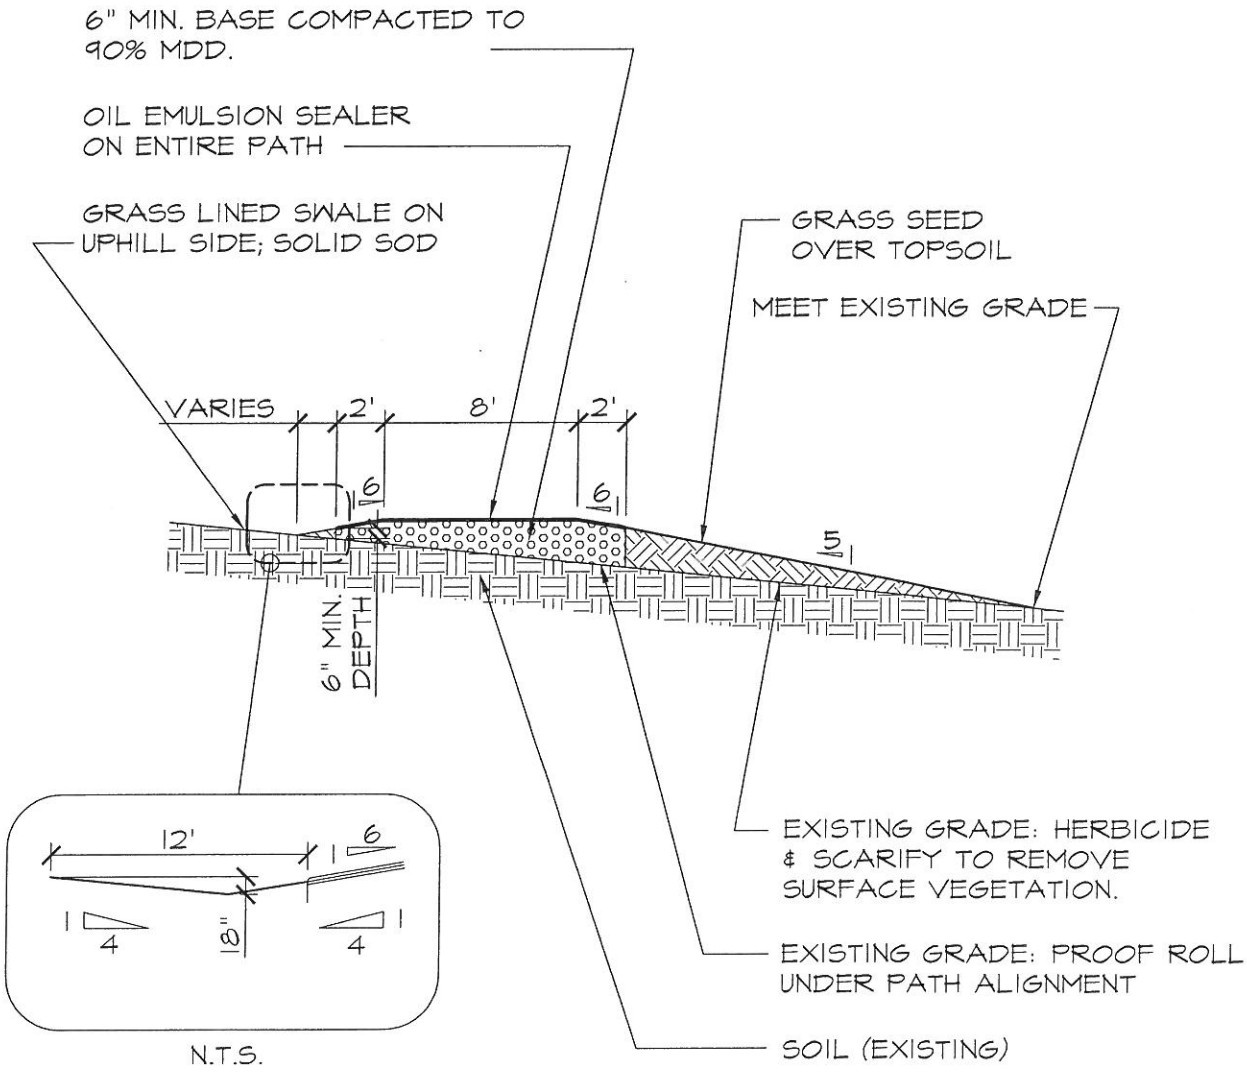

N.T.S.

*DESIGNER TO EDIT PER SPECIFICS OF SITE.

San Antonio Parks and Recreation Department

OIL EMULSION SEALER WALKWAY

SCALE: 1/8" = 1'-0"	DRAWN BY:	REVISED:
DATE:	APPROVED BY:	DRAWING #: C-22