SG/cla
03/05/2015
#Z-3

CASE NO. Z2015103

AN ORDINANCE 2015-03-05-0163

AMENDING THE OFFICIAL ZONING MAP OF THE CITY OF SAN ANTONIO BY AMENDING CHAPTER 35, UNIFIED DEVELOPMENT CODE, SECTION 35-304, OF THE CITY CODE OF SAN ANTONIO, TEXAS BY CHANGING THE ZONING DISTRICT BOUNDARY OF CERTAIN PROPERTY.

* * * * *

WHEREAS, a public hearing was held after notice and publication regarding this amendment to the Official Zoning Map at which time parties in interest and citizens were given an opportunity to be heard; and

WHEREAS, the Zoning Commission has submitted a final report to the City Council regarding this amendment to the Official Zoning Map of the City of San Antonio; **NOW THEREFORE**,

BE IT ORDAINED BY THE CITY COUNCIL OF THE CITY OF SAN ANTONIO:

SECTION 1. Chapter 35, Unified Development Code, Section 35-304, Official Zoning Map, of the City Code of San Antonio, Texas is amended by changing the zoning district boundary of Lot 8, Block 14, NCB 717 from "H RM-4 AHOD" Residential Mixed Lavaca Historic Airport Hazard Overlay District to "H IDZ AHOD" Infill Development Zone Lavaca Historic Airport Hazard Overlay District with single-family uses not to exceed 23 units per acre.

SECTION 2. The City Council approves this Infill Development Zone so long as the attached site plan is adhered to. A site plan is attached as **Attachment "A"** and made a part hereof and incorporated herein for all purposes.

SECTION 3. All other provisions of Chapter 35 except those expressly amended by this ordinance shall remain in full force and effect including the penalties for violations as made and provided for in Section 35-491.

SECTION 4. The Director of Development Services shall change the zoning records and maps in accordance with this ordinance and the same shall be available and open to the public for inspection.

SECTION 5. This ordinance shall become effective March 15, 2015.

PASSED AND APPROVED this 5th day of March 2015.

Ivy R. Taylor

M A Y O R
Ivy R. Taylor

ATTEST:

Leticia M. Vacek

Leticia M. Vacek, City Clerk

APPROVED AS TO FORM:

Susan Guinn

for Martha G. Sepeda, Acting City Attorney

Agenda Item:	**Z-3 (in consent vote: Z-1, Z-3, P-1, Z-4, P-2, Z-5, Z-6, Z-7, Z-8, Z-10, Z-11, Z-12, Z-13, Z-16, Z-18)**
Date:	03/05/2015
Time:	02:36:01 PM
Vote Type:	Motion to Approve
Description:	ZONING CASE # Z2015103 (District 1): An Ordinance amending the Zoning District Boundary from "H RM-4 AHOD" Residential Mixed Lavaca Historic Airport Hazard Overlay District to "H IDZ AHOD" Infill Development Zone Lavaca Historic Airport Hazard Overlay District with single-family uses not to exceed 23 units per acre on Lot 8, Block 14, NCB 717 located at 236 Barrera. Staff and Zoning Commission recommend Approval.
Result:	Passed

Voter	Group	Not Present	Yea	Nay	Abstain	Motion	Second
Ivy R. Taylor	Mayor		x				
Roberto C. Trevino	District 1		x				
Alan Warrick	District 2		x				
Rebecca Viagran	District 3		x				
Rey Saldaña	District 4	x					
Shirley Gonzales	District 5		x				
Ray Lopez	District 6		x				
Cris Medina	District 7		x				
Ron Nirenberg	District 8		x				
Joe Krier	District 9		x			x	
Michael Gallagher	District 10		x				x

1DZ with use as single family home
NCB 717 BLK 14 LOT 8

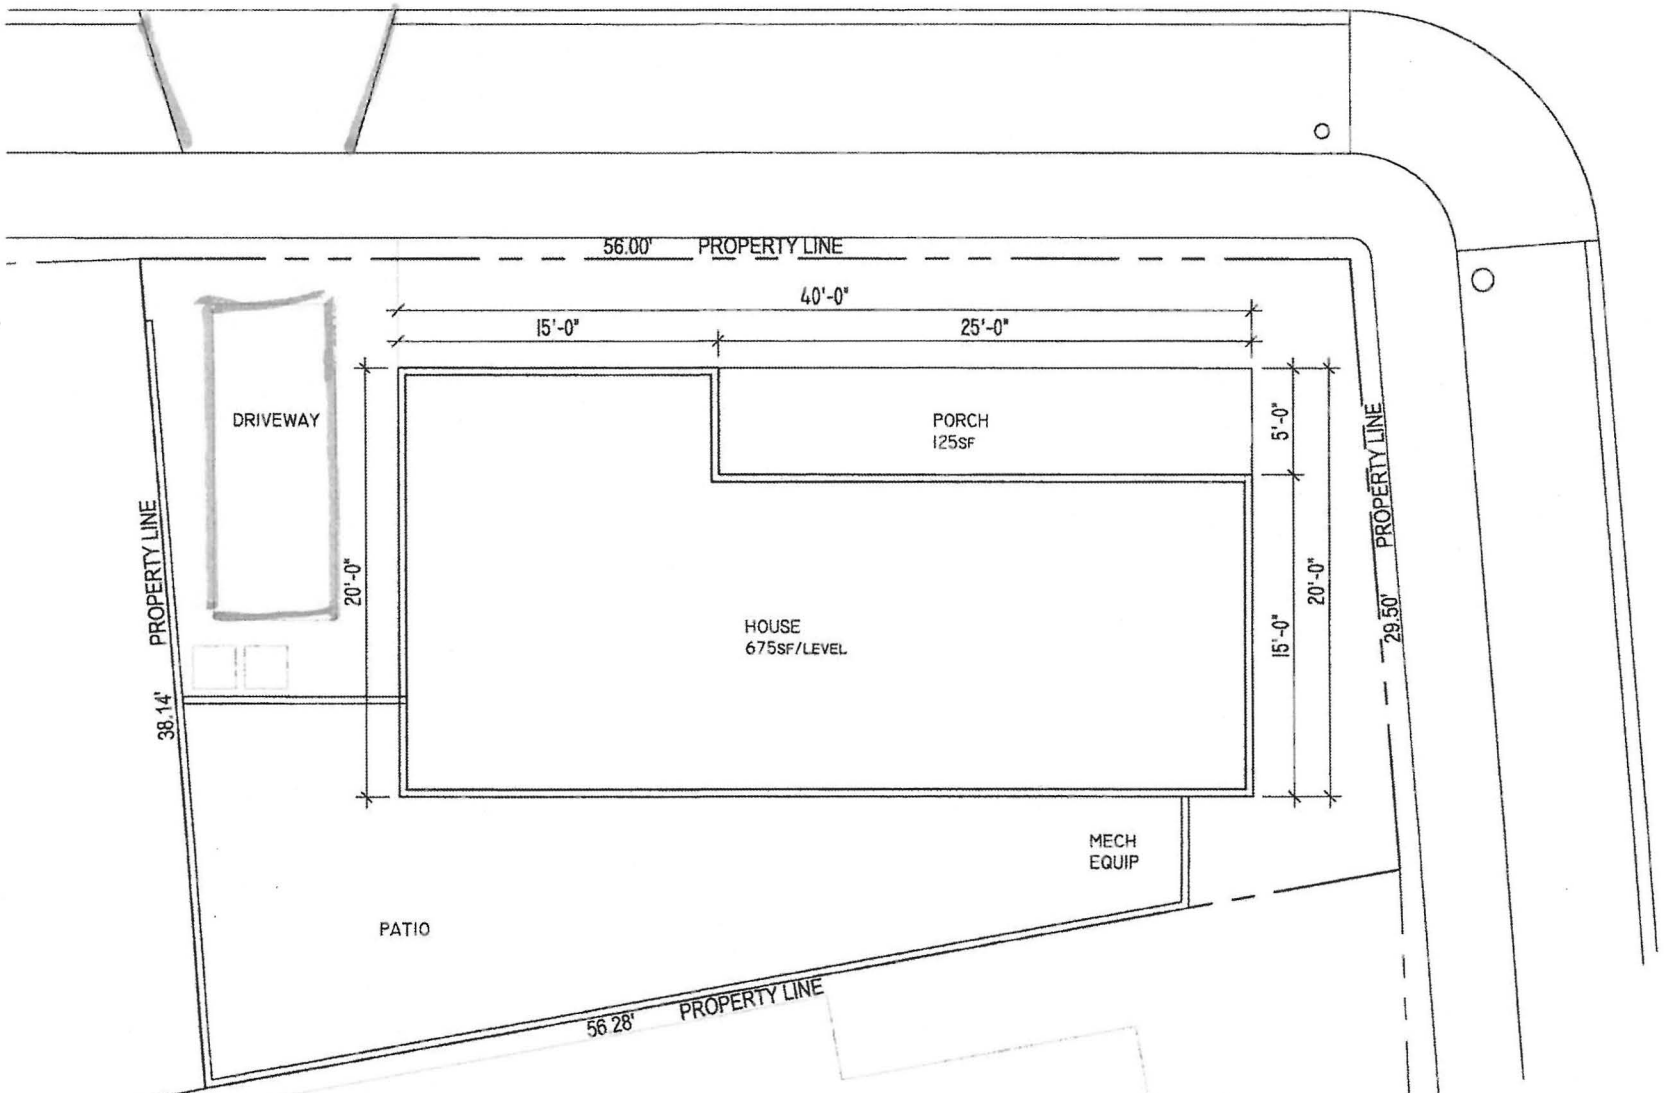

BAILEY RESIDENCE
SITE PLAN
SCALE: 1/8" = 1'-0"

"I, Judy Ann Bailey, the property owner, acknowledge that this site plan submitted for the purpose of re-zoning this property is in accordance with all applicable provisions of the United Development Code. Additionally, I understand that city council approval of a site plan in conjunction with a rezoning case does not relieve me from adherence to any all city adopted codes at the time of plans submitted for building permits."

Z2015103

Attachment A