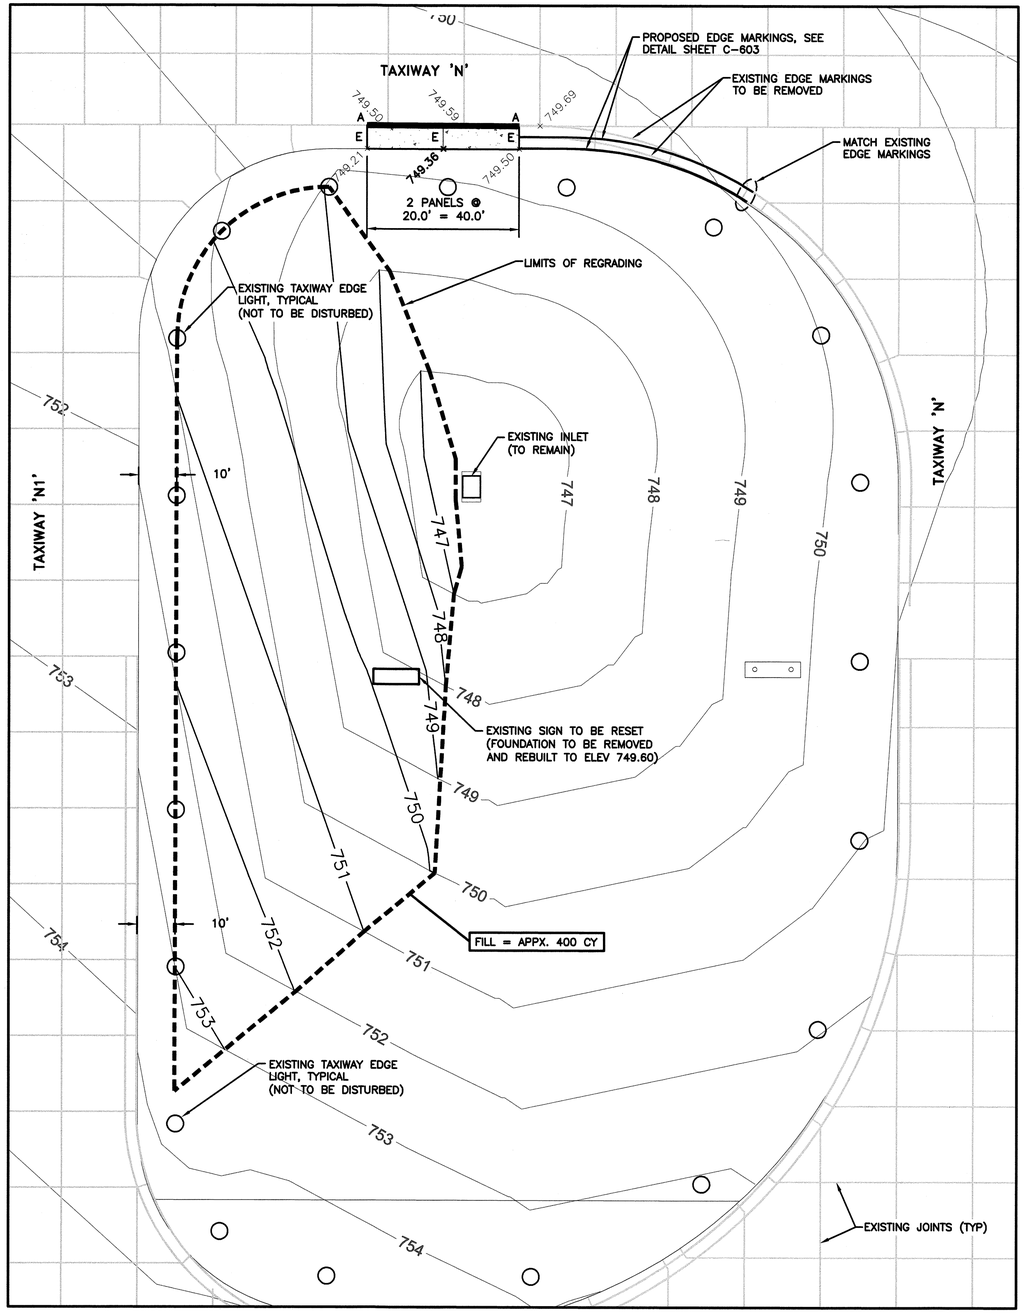

TAXIWAY 'N', 'N1'

SCALE: 1" = 20'

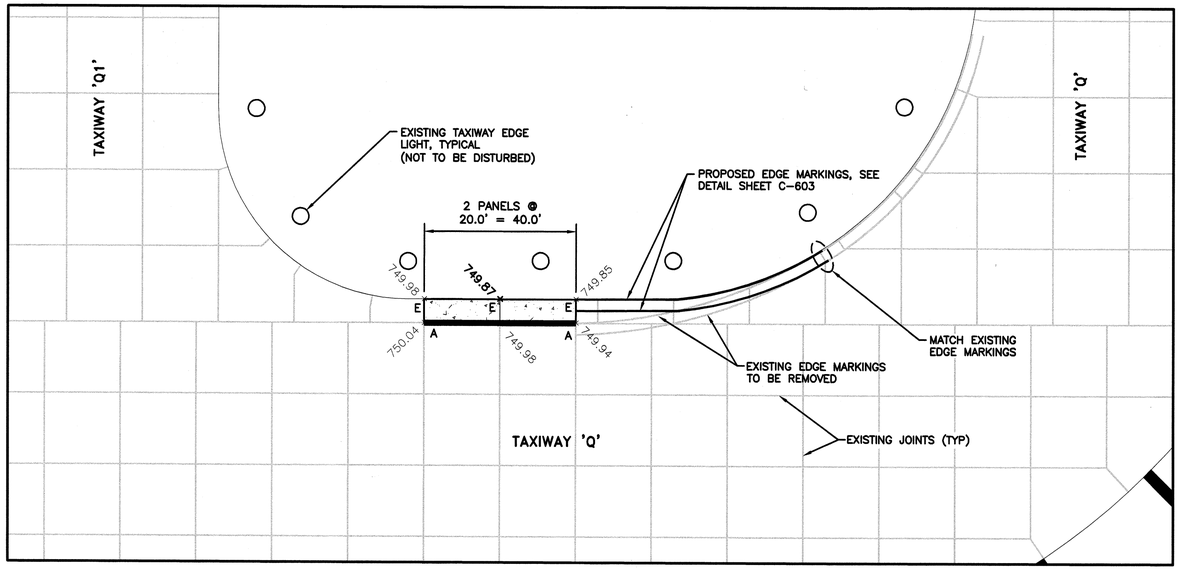

TAXIWAY 'Q', 'Q1'

SCALE: 1" = 20'

LEGEND

	16" AND 16"–20" REINFORCED PORTLAND CEMENT CONCRETE PAVEMENT
760	EXISTING 1–FOOT CONTOURS
760	PROPOSED 1–FOOT CONTOURS
A	TYPE A ISOLATION JOINT WITH THICKENED EDGE
E	TYPE E CONSTRUCTION JOINT
+770.00	PROPOSED PAVEMENT ELEVATIONS AT JOINT INTERSECTION
+770.00	EXISTING PAVEMENT ELEVATIONS AT JOINT INTERSECTION

NOTES

1. SEE SHEETS C–413 AND C–414 FOR PAVEMENT SECTIONS AND JOINT DETAILS.
2. SEE SHEETS C–101 THROUGH C–104 FOR CONSTRUCTION SEQUENCING.
3. THE SPACING BETWEEN PAVEMENT EDGE MARKINGS NOT SHOWN TO SCALE FOR GRAPHIC PURPOSES. SEE DETAIL SHEET C–603.

NEW SHEET

1

20 10 0 20

SCALE: 1 IN = 20 FT

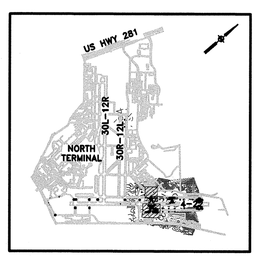

KEY MAP

N.T.S.

No.	Revision	By	App.	Date
1	ADDENDUM NO 1			02-08-13
	ISSUE FOR BID			01-25-13

ADDENDUM 1

SAN ANTONIO AIRPORT SYSTEM

AECOM
TEXAS REGISTERED ENGINEERING FIRM F-3580
5757 Woodway Drive
Suite 101 West
Houston, Texas 77057
Tel: 713.267.3200
Fax: 713.267.3278

STATE OF TEXAS
GUO–PIN FUAN
81466
REGISTERED
PROFESSIONAL ENGINEER
2/5/13

Designed By:	GPF
Drawn By:	CRJ/FE/GWS
Checked By:	TKD
Date:	12/03/2012
Scale:	AS SHOWN

SAN ANTONIO INTERNATIONAL AIRPORT
RUNWAY 3-21 EXTENSION - NEW EXIT TAXIWAY, TAXIWAY REPAIRS, AND PERIMETER RD RECONSTRUCTION - RE-BID

MISCELLANEOUS TAXIWAY IMPROVEMENTS

Project No.	33-00160	C.I.P. No.	0000	Sheet	C-403A
		A.I.P. No.	0000		

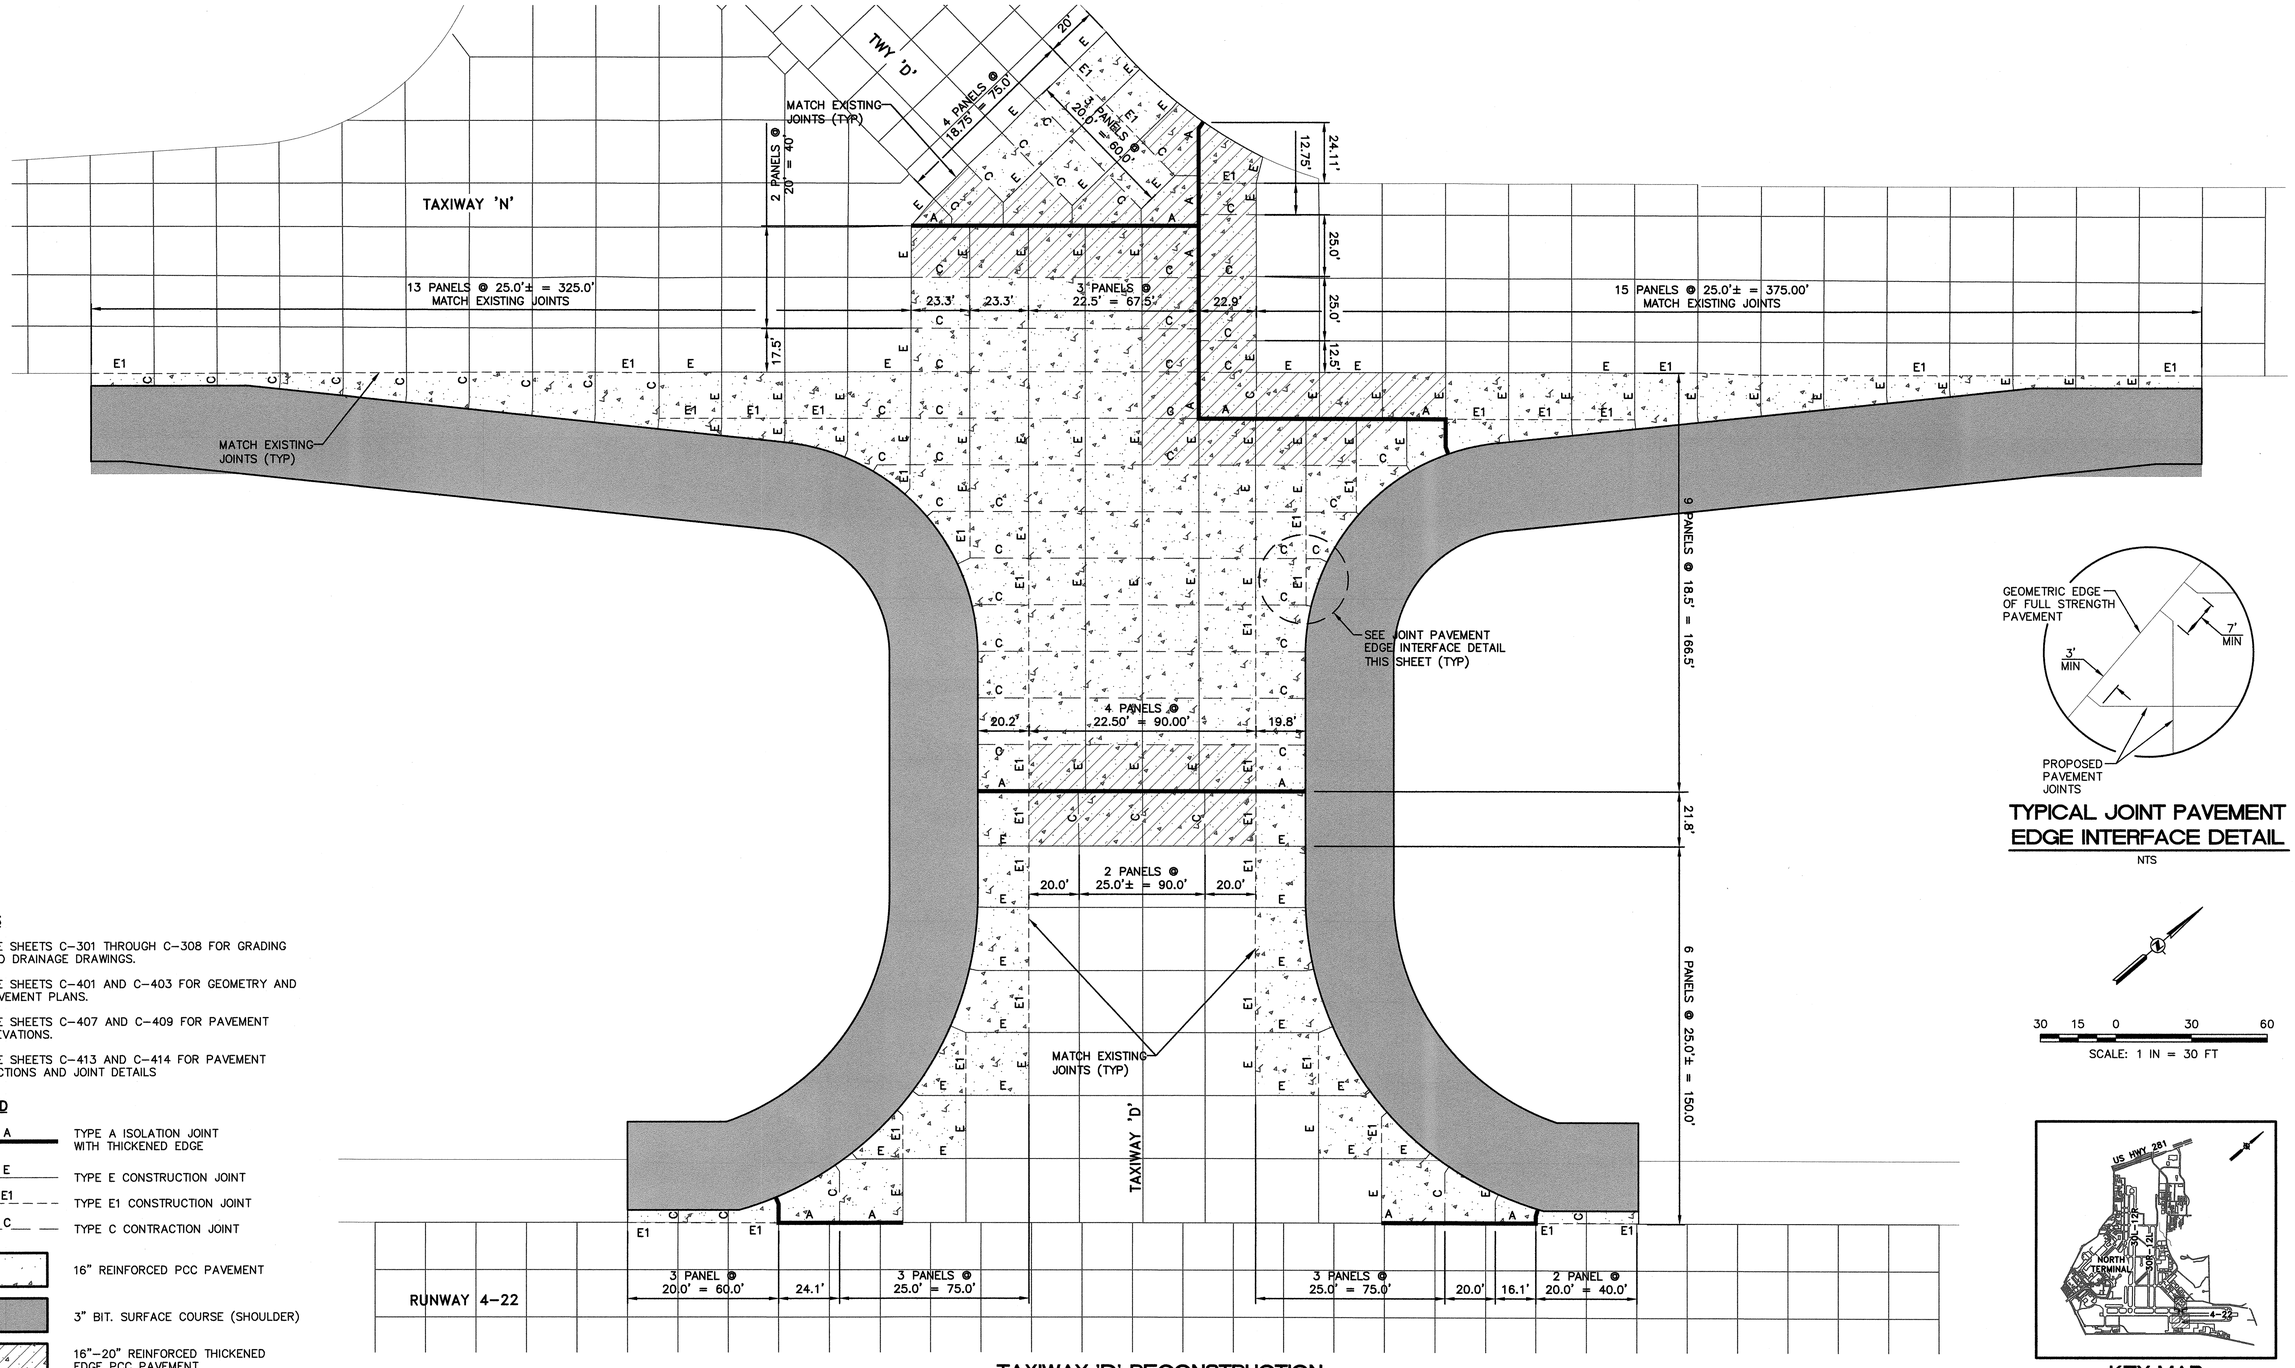

TAXIWAY 'D' RECONSTRUCTION

SCALE: 1" = 30'

TYPICAL JOINT PAVEMENT EDGE INTERFACE DETAIL

NTS

30 15 0 30 60

SCALE: 1 IN = 30 FT

KEY MAP

N.T.S.

NOTES

1. SEE SHEETS C-301 THROUGH C-308 FOR GRADING AND DRAINAGE DRAWINGS.
2. SEE SHEETS C-401 AND C-403 FOR GEOMETRY AND PAVEMENT PLANS.
3. SEE SHEETS C-407 AND C-409 FOR PAVEMENT ELEVATIONS.
4. SEE SHEETS C-413 AND C-414 FOR PAVEMENT SECTIONS AND JOINT DETAILS

LEGEND

- A — TYPE A ISOLATION JOINT WITH THICKENED EDGE
- E — TYPE E CONSTRUCTION JOINT
- E1 — TYPE E1 CONSTRUCTION JOINT
- C — TYPE C CONTRACTION JOINT
- 16" REINFORCED PCC PAVEMENT
- 3" BIT. SURFACE COURSE (SHOULDER)
- 16"–20" REINFORCED THICKENED EDGE PCC PAVEMENT

No.	Revision	By	App.	Date
1	ADDENDUM 1			02-08-13
	ISSUE FOR BID			12-10-12

ADDENDUM 1

SAN ANTONIO AIRPORT SYSTEM

AECOM
TEXAS REGISTERED ENGINEERING FIRM F-3580
5757 Woodway Drive
Suite 101 West
Houston, Texas 77057
Tel: 713.267.3200
Fax: 713.267.3278

STATE OF TEXAS — GUO-PIN FUAN — 81466 — REGISTERED PROFESSIONAL ENGINEER

Designed By:	GPF
Drawn By:	CRJ/FE/GWS
Checked By:	TKD
Date:	12/03/2012
Scale:	AS SHOWN

SAN ANTONIO INTERNATIONAL AIRPORT
RUNWAY 3-21 EXTENSION - NEW EXIT TAXIWAY, TAXIWAY REPAIRS, AND PERIMETER RD RECONSTRUCTION - RE-BID

PAVEMENT JOINT PLAN 2

Project No.	33-00160	C.I.P. No.	0000	Sheet	C-405
		A.I.P. No.	0000		

LAST MODIFIED: Dec 06, 2012 - 12:47pm By: USER: escobedof
DWG. LOCATION: V:\60036838_SAT\400-Technical\424-Sheets\RWY-321_Exten-PH4 - REBID\
DWG. NAME: SAT-RWY321-C-405.dwg