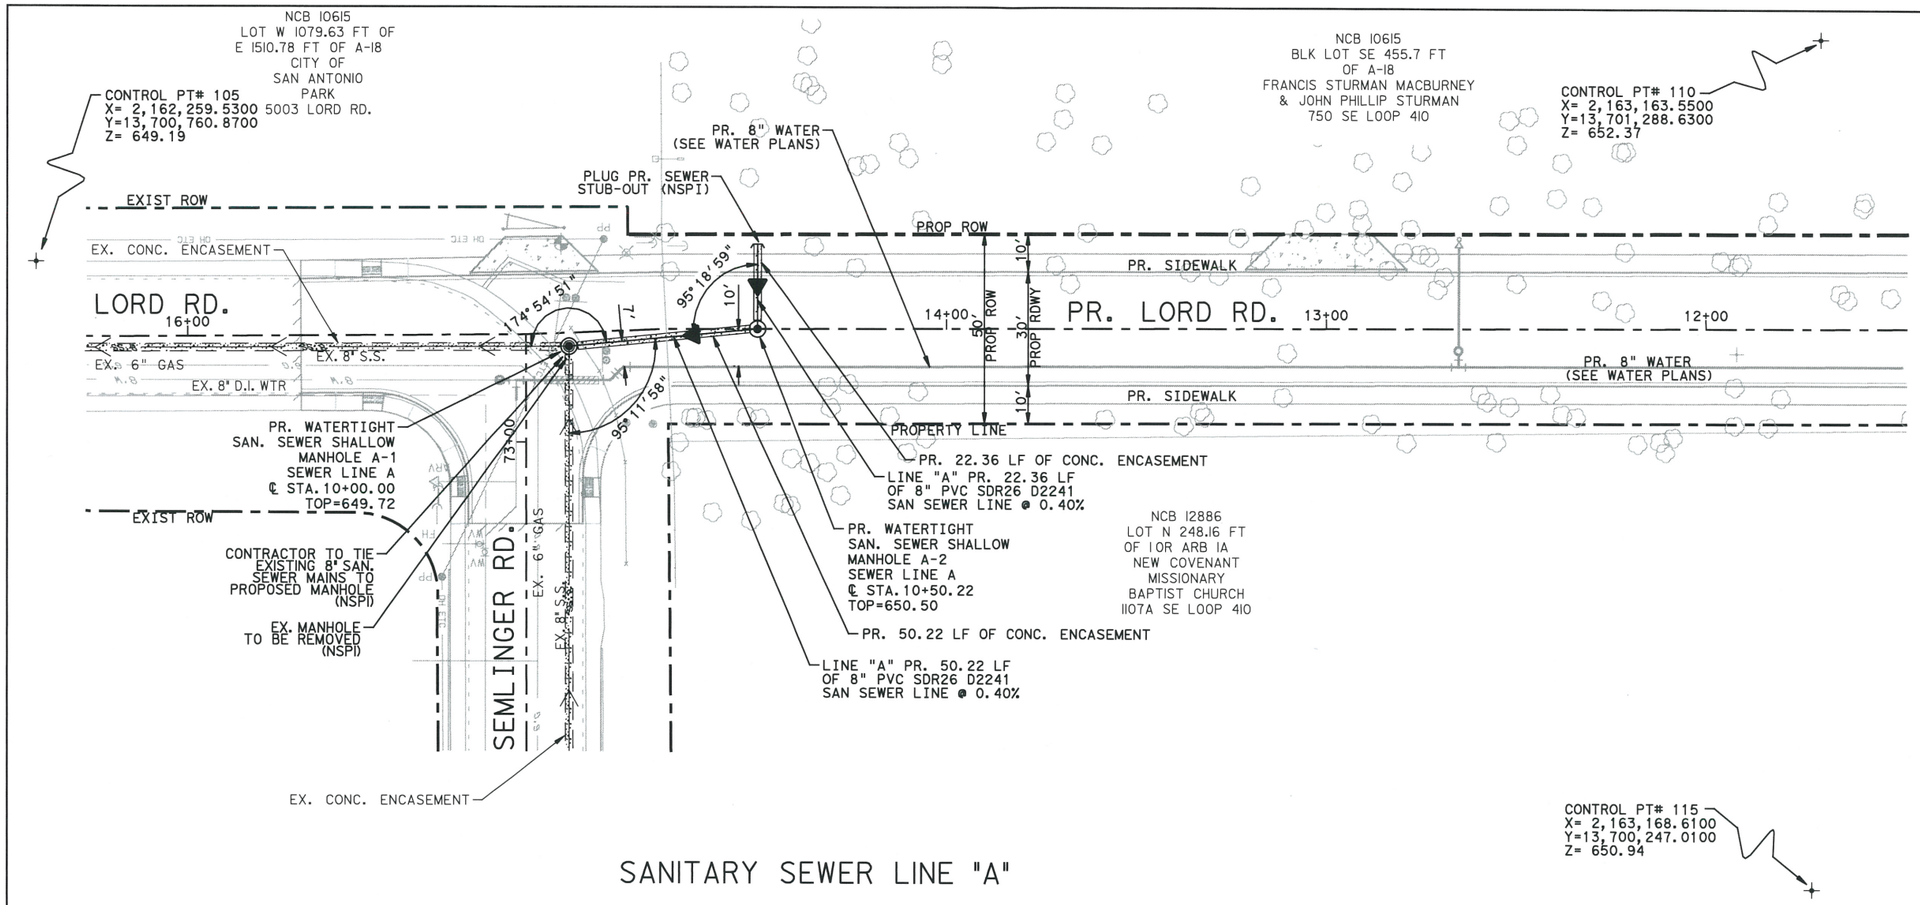

ITEM	DESCRIPTION	UNIT	QUANT
100	Mobilization	LS	1
101	Preparation of Right-of-Way	LS	1
550	Trench Excavation Safety Protection	LF	73
848	8" PVC Gravity San Sewer Pipe SDR 26 D2241 (0'-6')	LF	73
852	Sanitary Sewer Manhole (0'-6')	EA	2
858	Concrete Encasement, Cradles, Saddles & Collars	CY	7
864	Bypass Pumping	LS	1
866	Sewer Main Television Inspection (Post-Inspection)	LF	73

1 CORRECTED LINE ITEM DESCRIPTION.

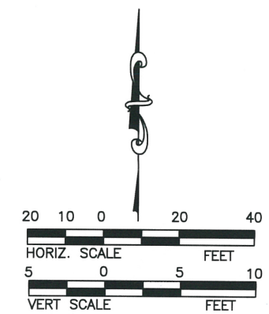

SANITARY SEWER LINE "A"

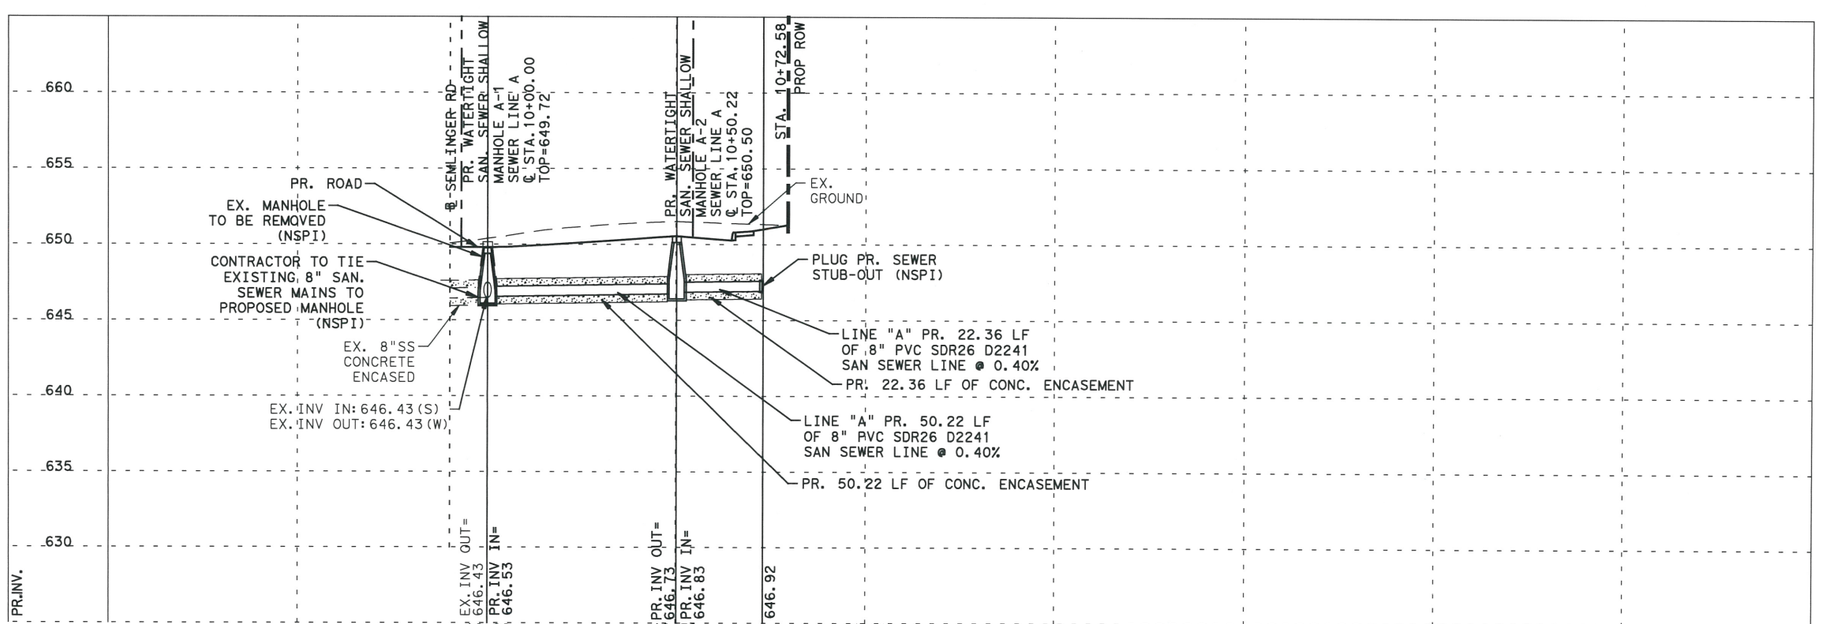

The seal appearing on this document was authorized by CARL BAIN P.E. 56996 ON 2/28/2013

LEGEND

- EXIST FIRE HYDRANT
- EXIST POWER POLE
- EXIST WATER VALVE
- EXIST FLOW ARROW
- EXIST WATER MAIN (6"AC)
- EXIST WATER METER
- SIGN
- GUY ANCHOR
- BENCHMARK
- CONTROL POINT
- MAIL BOX
- FOUND IRON PIN
- PROP SANITARY SEWER (8"SS)
- EXIST SANITARY SEWER (8"SS)
- PROP SEWER MANHOLE
- EXIST SEWER MANHOLE
- PROP SEWER LATERAL AND CLEAN-OUT
- GAS MAIN (2"G)
- STORM SEWER (24"RCP)
- OVERHEAD ELECTRIC (OHE)
- UNDERGROUND ELECTRIC (UE)
- UNDERGROUND TELEPHONE (UT)
- PROP FLOW ARROWS
- STEEL CASING
- ASPHALT REPLACEMENT
- TREE
- TREE PROTECTION
- CAUTION GAS CROSSING
- CONSTRUCTION LIMITS
- EX. EDGE OF PAVEMENT

BAIN MEDINA BAIN, INC.
ENGINEERS & SURVEYORS
TBPE F-001712
7073 San Pedro, San Antonio, Texas, 78216
Phone: 210-494-7223 Fax: 210-490-5120 WWW.BMBI.COM

LORD RD.
FROM SEMLINGER RD.
TO IH 410 FRONTAGE RD.
SANITARY SEWER PLAN & PROFILE

DEVELOPER:		
CONT.	BUDGET PROJ.	
SUBMITTED		
APPROVED		
MAP No.		SHEET 3
SECT. No.	FINAL SUBMITTAL	OF 3
DR. MC	CK. MWT/LDLT	JOB No. 12-5510

Addendum #1
March 4, 2013

W:\Work\C-1325 CoSA - Lord Road\SAWS SEWER\LORD SEWER PP01.dgn