TEST COORDINATE BORING LOCATION		
BORE LOCATION NO.	X-COORDINATE	Y-COORDINATE
1	2,115,744.84	13,724,878.29
2	2,115,851.62	13,725,000.54
3	2,115,223.29	13,725,392.44
4	2,114,998.48	13,725,219.40
5	2,114,779.63	13,724,965.92
6	2,115,092.73	13,724,569.19
7	2,115,226.82	13,724,456.15
8	2,115,647.33	13,724,432.02
9	2,115,830.60	13,724,563.69
10	2,115,531.15	13,724,753.18
11	2,115,064.66	13,725,389.14
12	2,114,760.84	13,725,121.08
13	2,114,615.65	13,724,946.48
14	2,114,845.91	13,724,662.84
15	2,115,031.96	13,724,431.82
16	2,116,046.38	13,724,640.04

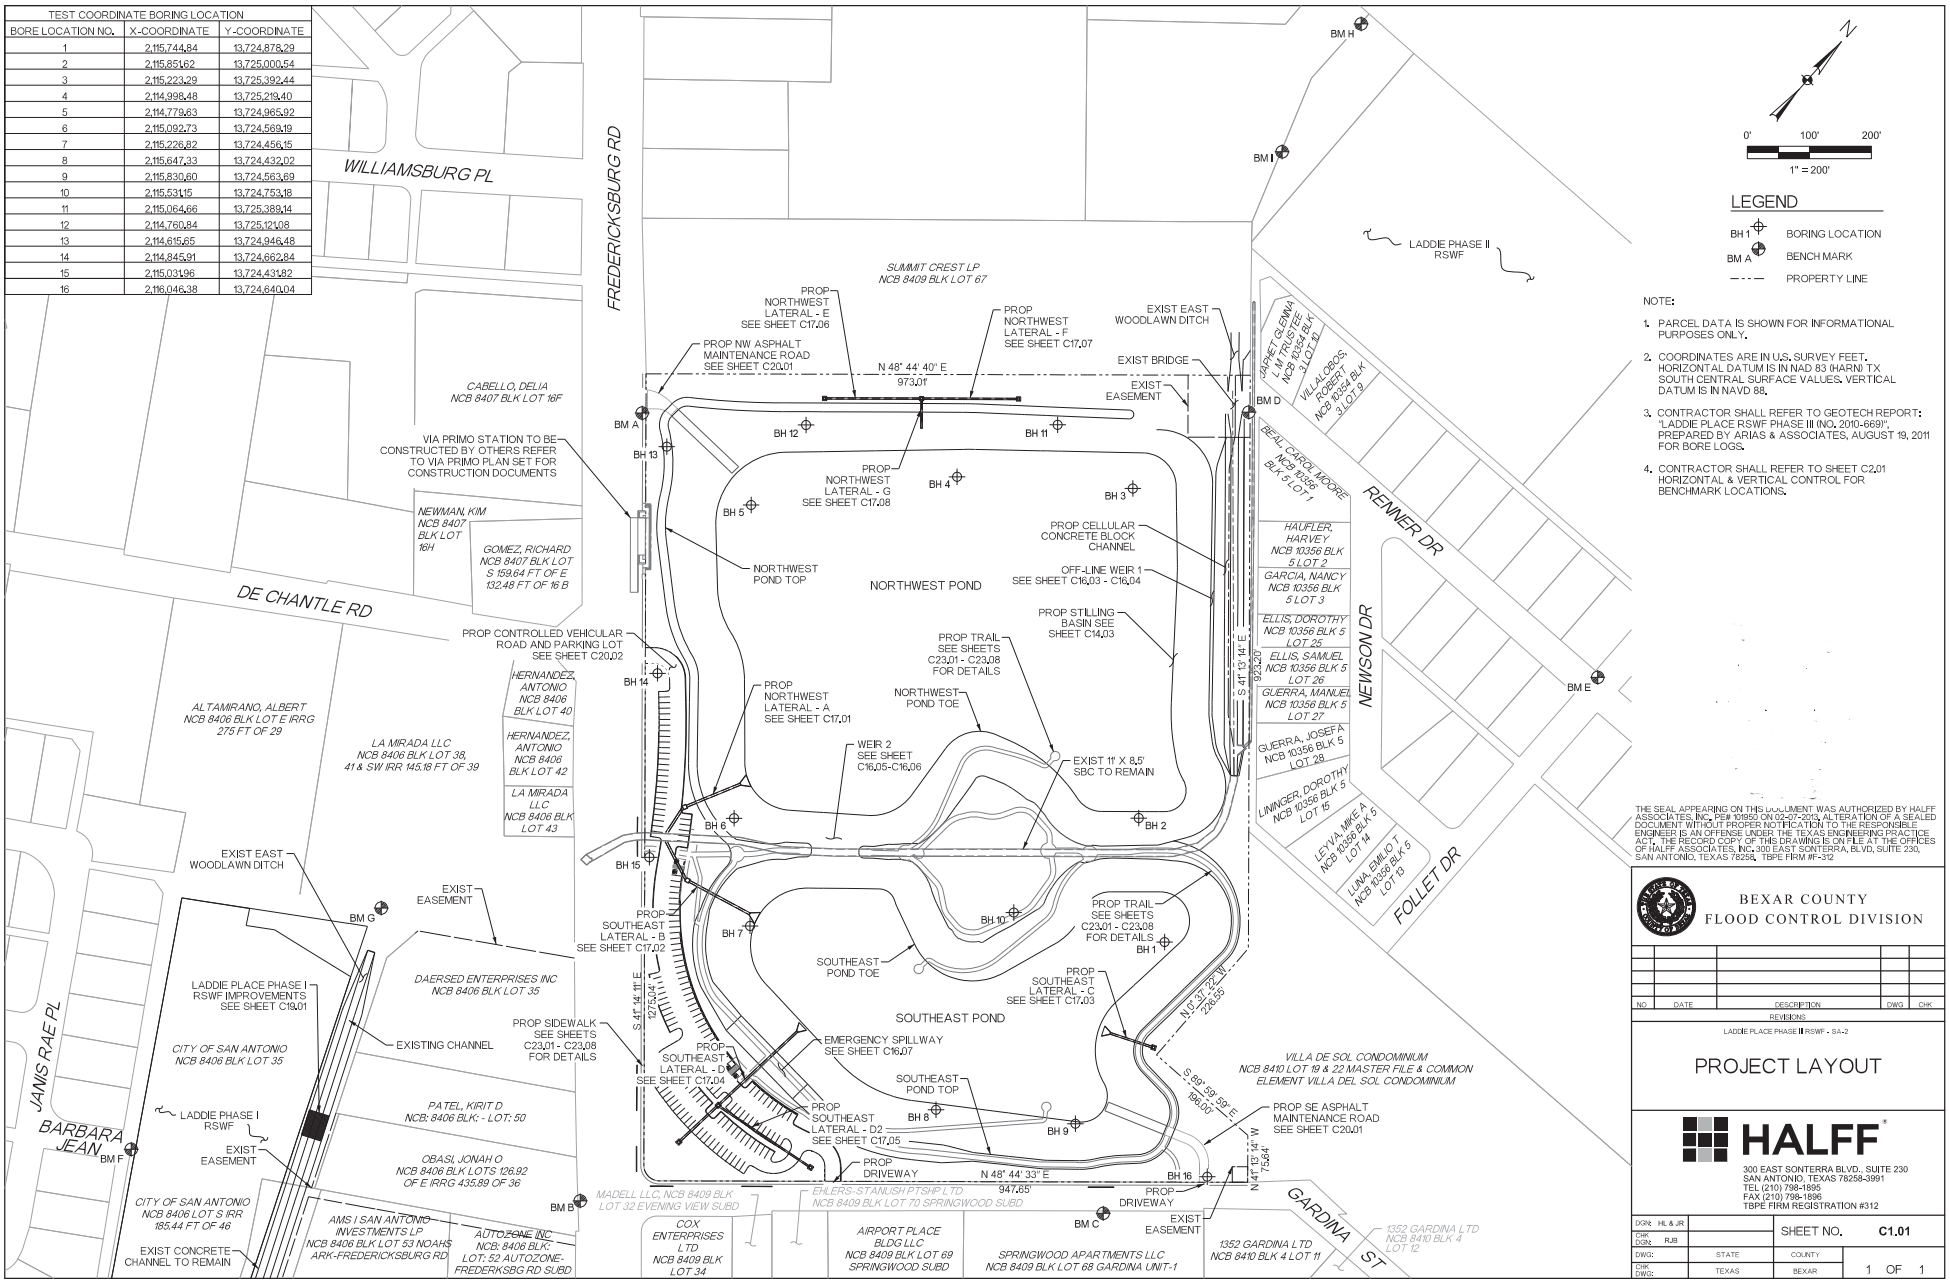

LEGEND

BH 1	BORING LOCATION
BM A	BENCH MARK
— · — · —	PROPERTY LINE

NOTE:

1. PARCEL DATA IS SHOWN FOR INFORMATIONAL PURPOSES ONLY.
2. COORDINATES ARE IN U.S. SURVEY FEET. HORIZONTAL DATUM IS IN NAD 83 (HARN) TX SOUTH CENTRAL SURFACE VALUES. VERTICAL DATUM IS IN NAVD 88.
3. CONTRACTOR SHALL REFER TO GEOTECH REPORT: "LADDIE PLACE RSWF PHASE III (NO. 2010-669)", PREPARED BY ARIAS & ASSOCIATES, AUGUST 19, 2011 FOR BORE LOGS.
4. CONTRACTOR SHALL REFER TO SHEET C2.01 HORIZONTAL & VERTICAL CONTROL FOR BENCHMARK LOCATIONS.

THE SEAL APPEARING ON THIS DOCUMENT WAS AUTHORIZED BY HALFF ASSOCIATES, INC. PE# 10950 ON 02-07-2013. ALTERATION OF A SEALED DOCUMENT WITHOUT PROPER NOTIFICATION TO THE RESPONSIBLE ENGINEER IS AN OFFENSE UNDER THE TEXAS ENGINEERING PRACTICE ACT. THE RECORD COPY OF THIS DRAWING IS ON FILE AT THE OFFICES OF HALFF ASSOCIATES, INC. 300 EAST SONTERRA BLVD, SUITE 230, SAN ANTONIO, TEXAS 78258. TBPE FIRM #F-312

BEXAR COUNTY
FLOOD CONTROL DIVISION

NO	DATE	DESCRIPTION	DWG	CHK

REVISIONS

LADDIE PLACE PHASE II RSWF - SA-2

PROJECT LAYOUT

HALFF
300 EAST SONTERRA BLVD., SUITE 230
SAN ANTONIO, TEXAS 78258-3991
TEL (210) 798-1895
FAX (210) 798-1896
TBPE FIRM REGISTRATION #312

DGN: HL & JR
CHK DGN: RJB
DWG:
CHK DWG:

SHEET NO. C1.01

STATE	COUNTY
TEXAS	BEXAR

1 OF 1

2/8/2013 4:43:27 PM a12360 HALFF h:\07000s\07805\CADD\Civil\C001-PL-07805.dgn Design PDF_20_MON_HW_3010.dll

Newson Dr
Foart Dr
Spur 345
Fredericksburg Rd
Gardina St
100 feet
25 m

LADDIE PLACE III
SAN ANTONIO, TEXAS
CONCEPTUAL PERSPECTIVE